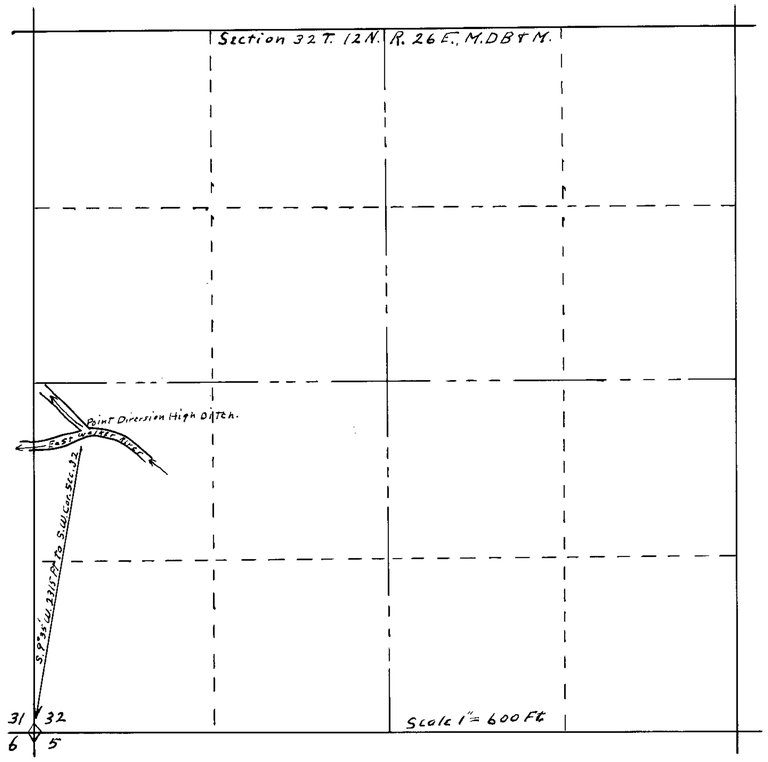

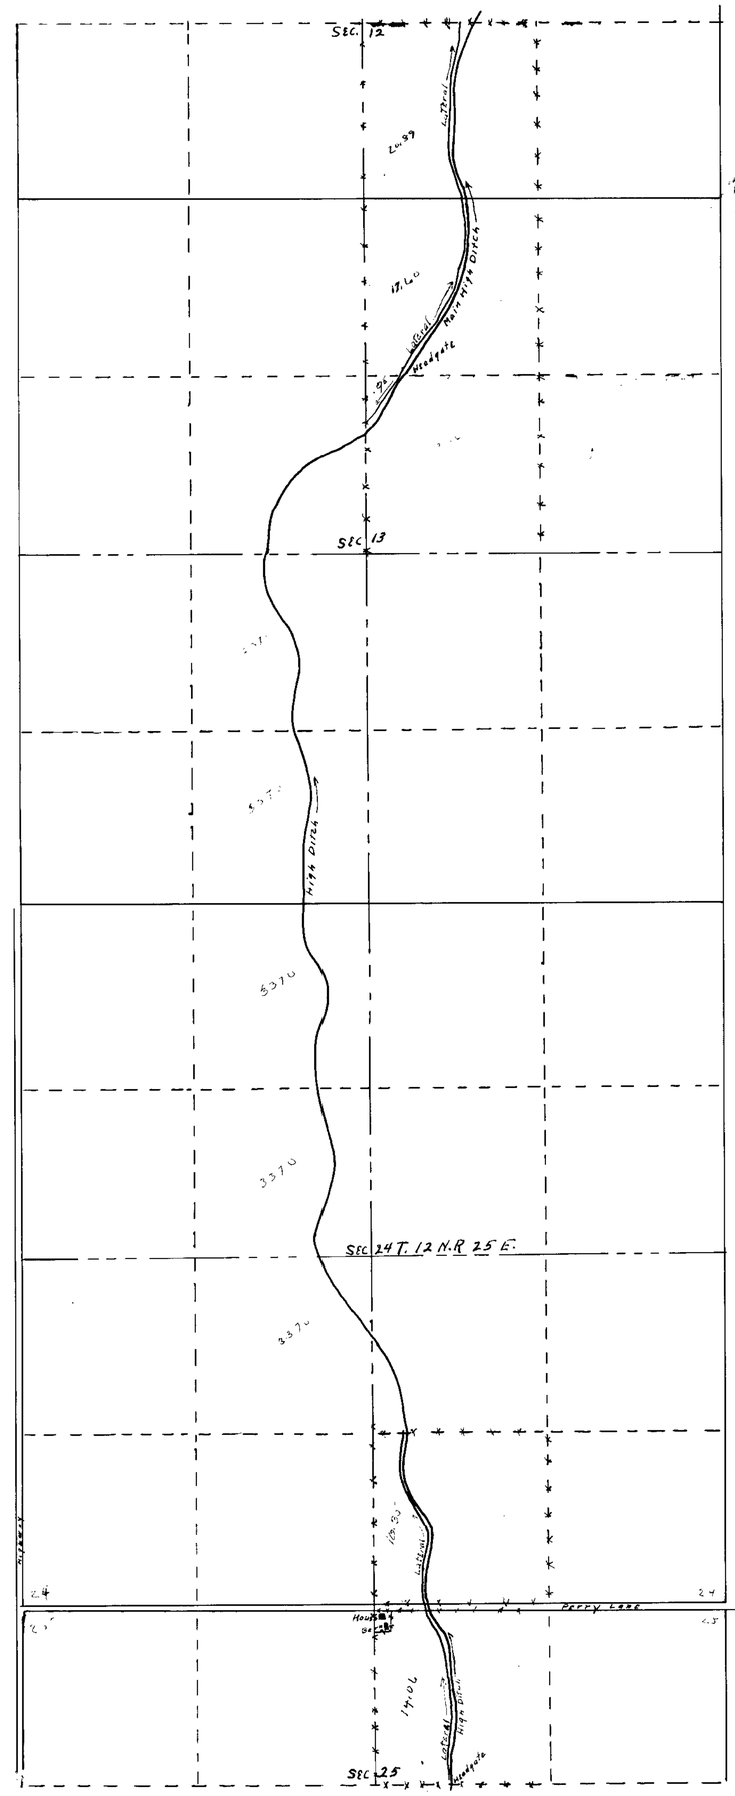

Section	Sub-division	Township	Range	Cultivated acreage	Description of Culture	Date of First Culture
25	NW¼NE¼	12 N.	R 25 E.	14.06	alfalfa	
24	SW¼SE¼	12 N.	25 E.	10.35	alfalfa	
13	SW¼NE¼	12 N.	25 E.	0.90	alfalfa	
13	NW¼NE¼	12 N.	25 E.	17.60	alfalfa	
12	SW¼SE¼	12 N.	25 E.	20.89	alfalfa	
				Total 63.80		

I, George Parker, being first duly sworn, depose and say that the above map is a true and accurate plat of lands irrigated by Oliver A. Perry, as taken from the field notes of a Survey made by me, Completed on This 21st day of August, 1938

George Parker
Surveyor.

Subscribed and sworn to before me
This 26 day of August 1938.

E H W Litaud

Notary Public in and for Lyon County Nevada.
My Commission Expires June 19, 1941

Scale 1" = 600 Feet.

2445 March 22, 1939

FILED
September 12, 1938

MAP
of
Irrigated Lands
owned by
Oliver A. Perry
East Walker River
Lyon County, Nevada.
George Parker Surveyor.

3369