Section	Subdivision	Township	Range	Cultivated Acreage	Description of Culture	Date of 1st Culture
27	"Unsurv'd"	14N	39E	31.1	All Alfalfa	
28	"	"	"	8.8	" "	

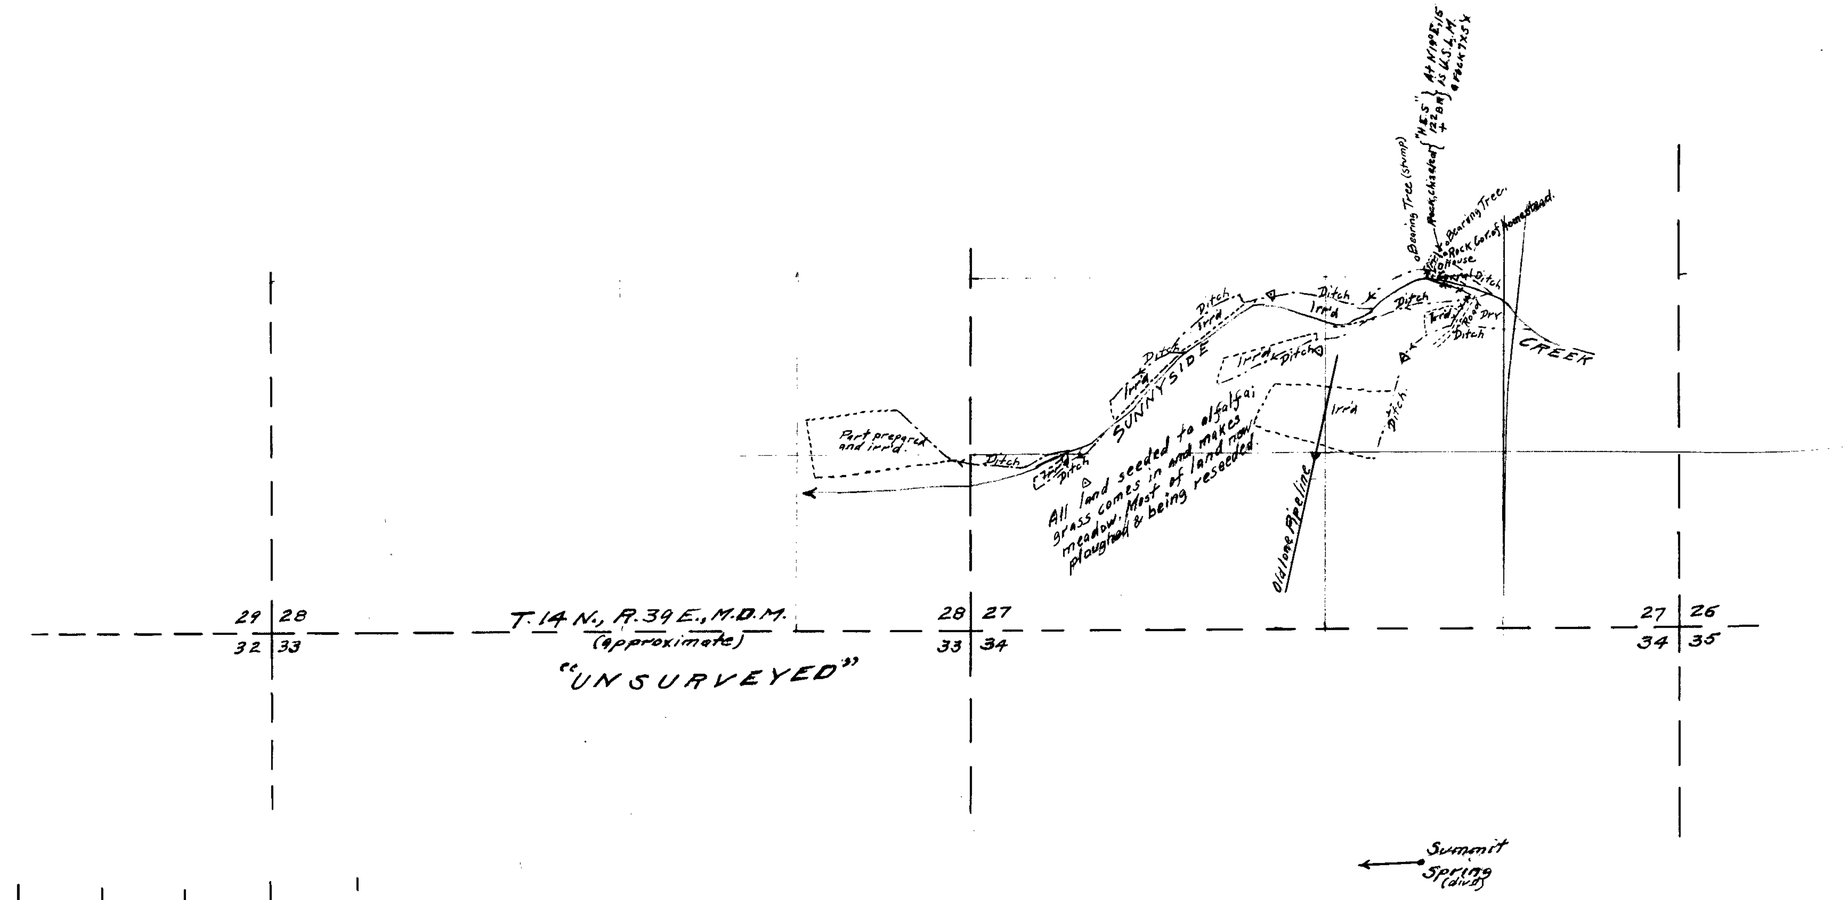

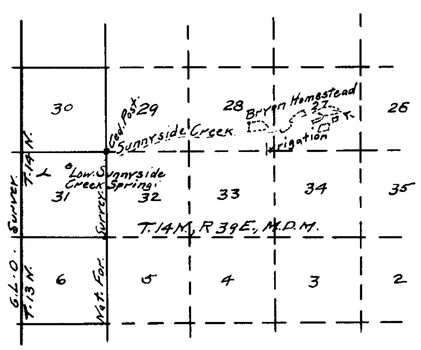

State of Nevada } s.s.
County of Churchill

I, Edwin P. Osgood, being first duly sworn, depose and say, that the above map is a true and accurate plat of the lands irrigated by J.N. BRYAN, as taken from the field notes of a survey made by me, completed on the 22nd day of April, 1927.

That the map and survey were made at the instance of J.N. BRYAN, owner of said land, and that it truly represents the irrigated lands of said J.N. BRYAN.

E. P. Osgood
State Wat. Rt. Sur.

Subscribed and sworn to before me this 24th day of March, 1927.

[illegible]
Notary Public in and for
Churchill County, Nevada.

FILED
Dec 21, 1927
STATE ENGINEER'S OFFICE

20 Issued 2/24/34

CULTURAL MAP
WATER RIGHT NO. 3376
J.N. BRYAN
FROM SUNNYSIDE CREEK
NYE COUNTY, NEVADA
SCALE
1 Inch = 600 Feet.

3376