SECTION	SUB-DIVISION	TOWNSHIP	RANGE	CULTIVATED ACREAGE	DESCRIPTION OF CULTURE
14	NE¼SW¼	17 N.	66 E.	1.9	Cleared.
"	NW¼SE¼	"	"	15.36	"
"	"	"	"	1.0	Orchard.
"	"	"	"	1.7	Alfalfa.

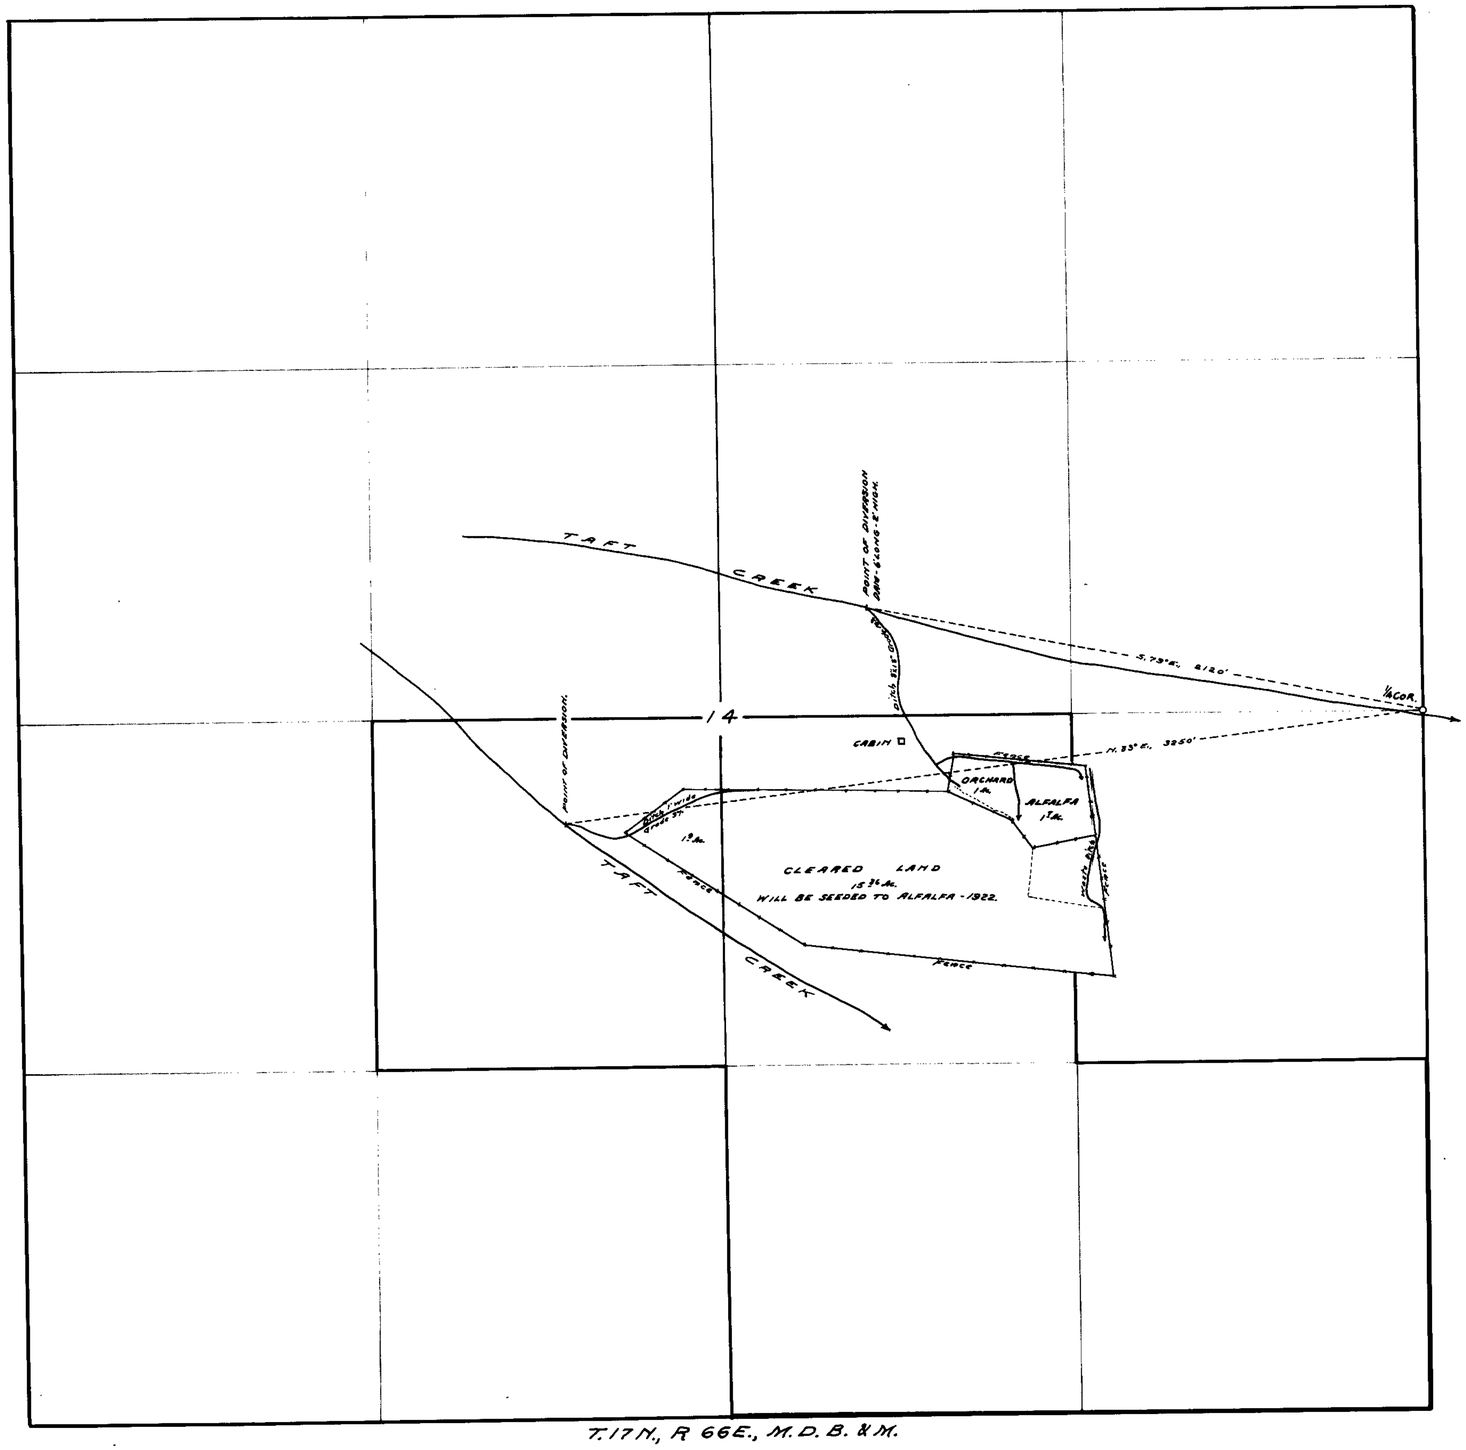

T. 17 N., R 66 E., M.D.B. & M.

STATE OF NEVADA. SS.
COUNTY OF WHITE PINE.

I, F.W. Millard, being first duly sworn, depose and say that the above map is a true and accurate plat of the lands irrigated by Louis A. Yelland, as taken from the field notes of a survey made by me, completed on the 10th day of November, 1921; that the map and survey were made at the instance of Louis A. Yelland, owner of said lands, and that it truly represents the irrigated lands of said Louis A. Yelland.

F.W. Millard
Surveyor.

Subscribed and sworn to before me this, the 27th day of December, 1921.

[signature]

Notary Public in and for White Pine County, Nevada.

FILED
Jan-2-1922
STATE ENGINEER'S OFFICE

Certificate No. 1036, BK.5 6/13/24 for 1996 c. f.s.

MAP
SHOWING LAND IRRIGATED
FROM TAFT CREEK - PERMIT NO. 3383
BY - LOUIS A. YELLAND.
SURVEYED NOV. 10, 1921.
BY ED. MILLARD & SON.
ELY, NEVADA.
SCALE 1-INCH = 300 FEET.

12/22/21.

3383