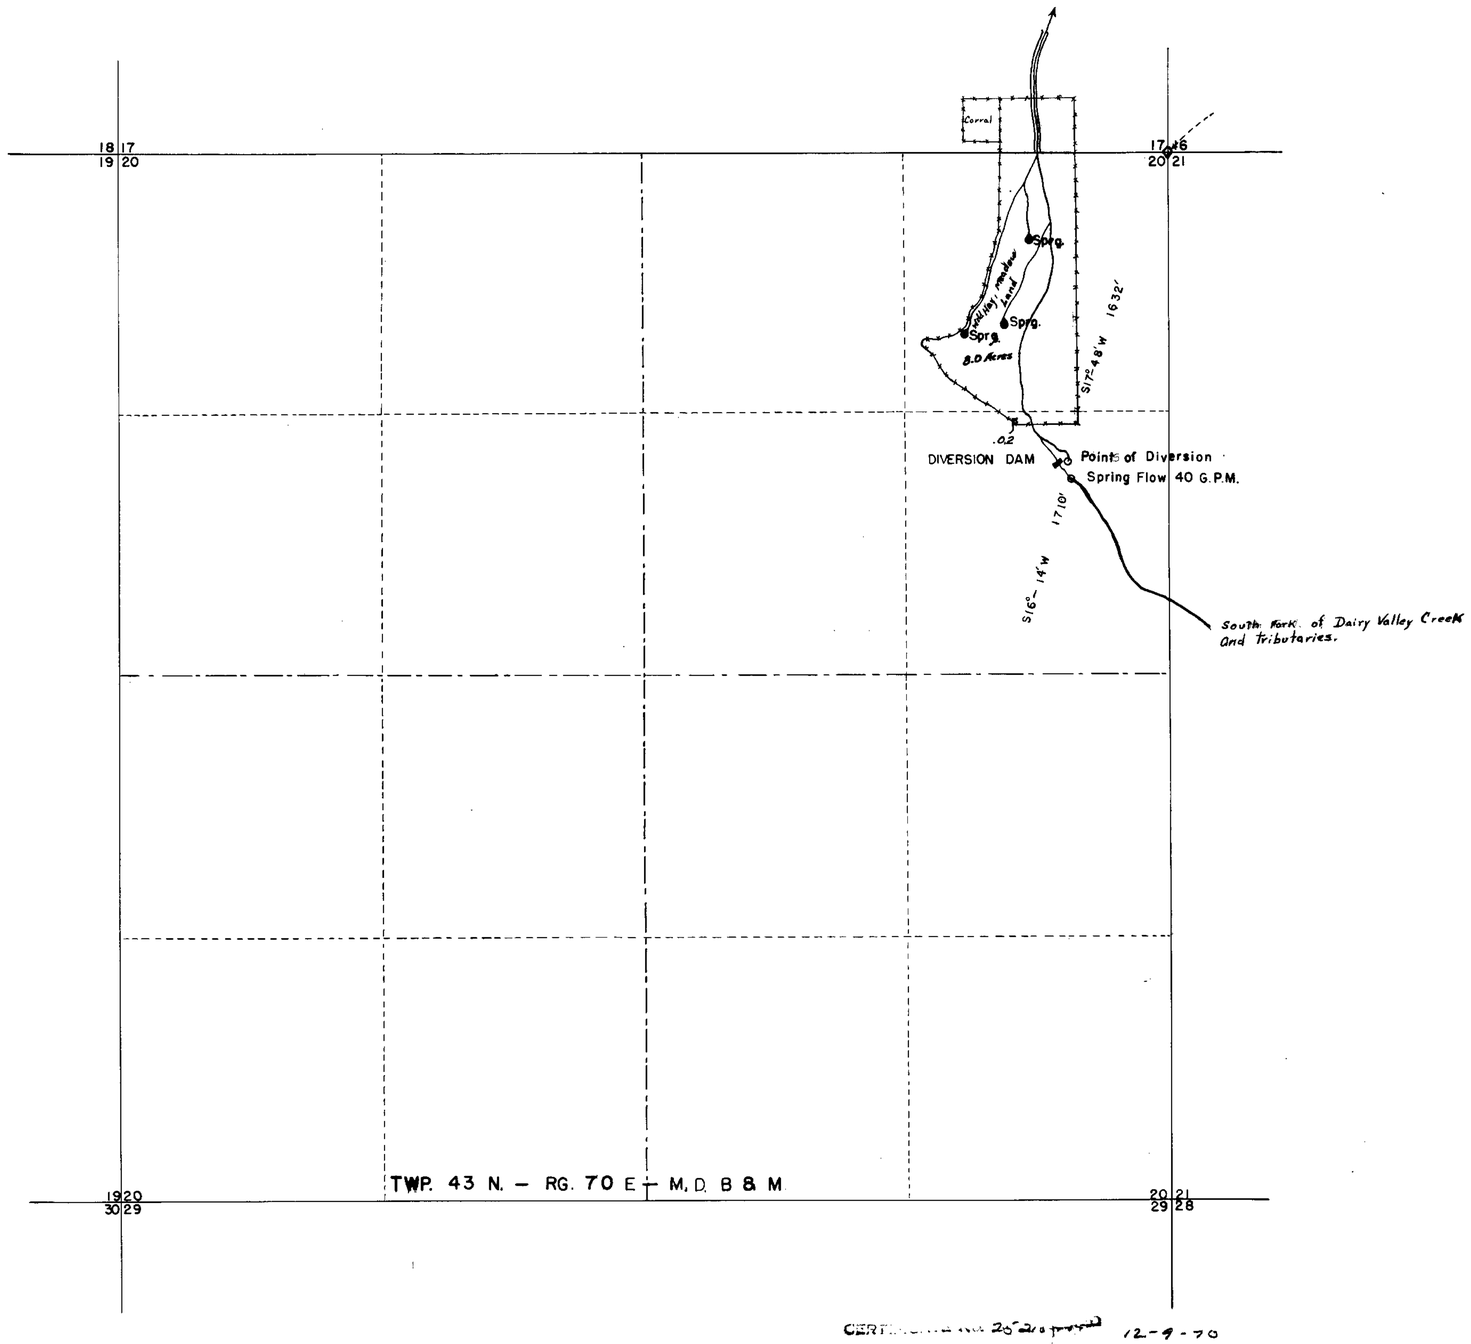

N

State of Nevada (
) s.s.
County of Elko (

I James N. Nelson, being first duly sworn, depose and say that this map has been correctly drawn to the designated scale from field notes of a survey made by E. B. Coulson and John D. Smith former Engineers for the Utah Construction Company, on June 15, 1939 and May 20, 1941 respectively, that it truly and correctly represents the location of the completed works to divert water from a spring in Elko County, Nevada by the Utah Construction Company for irrigation purposes, *and that the Kind of Culture of land irrigated is correctly shown according to a check of Said Surveys.*

James N. Nelson
State Water Right Surveyor

Subscribed and sworn to before me this 6th day of February, 1942

M. W. Craig
Notary Public in and for Elko County, Nev.
My Commission Expires 4/1/44

SCALE 1" = 400'

0 100 400 800 1200 1600

CERTIFICATE No. 25210 issued 12-9-70

March 4, 1942

MAP TO ACCOMPANY
APPLICATION NO. 3399
PROOF OF BENEFICIAL USE
FOR
STOCKWATERING
BY
THE UTAH CONSTRUCTION COMPANY
FROM A
SPRING IN ELKO COUNTY, NEVADA

25210 3399