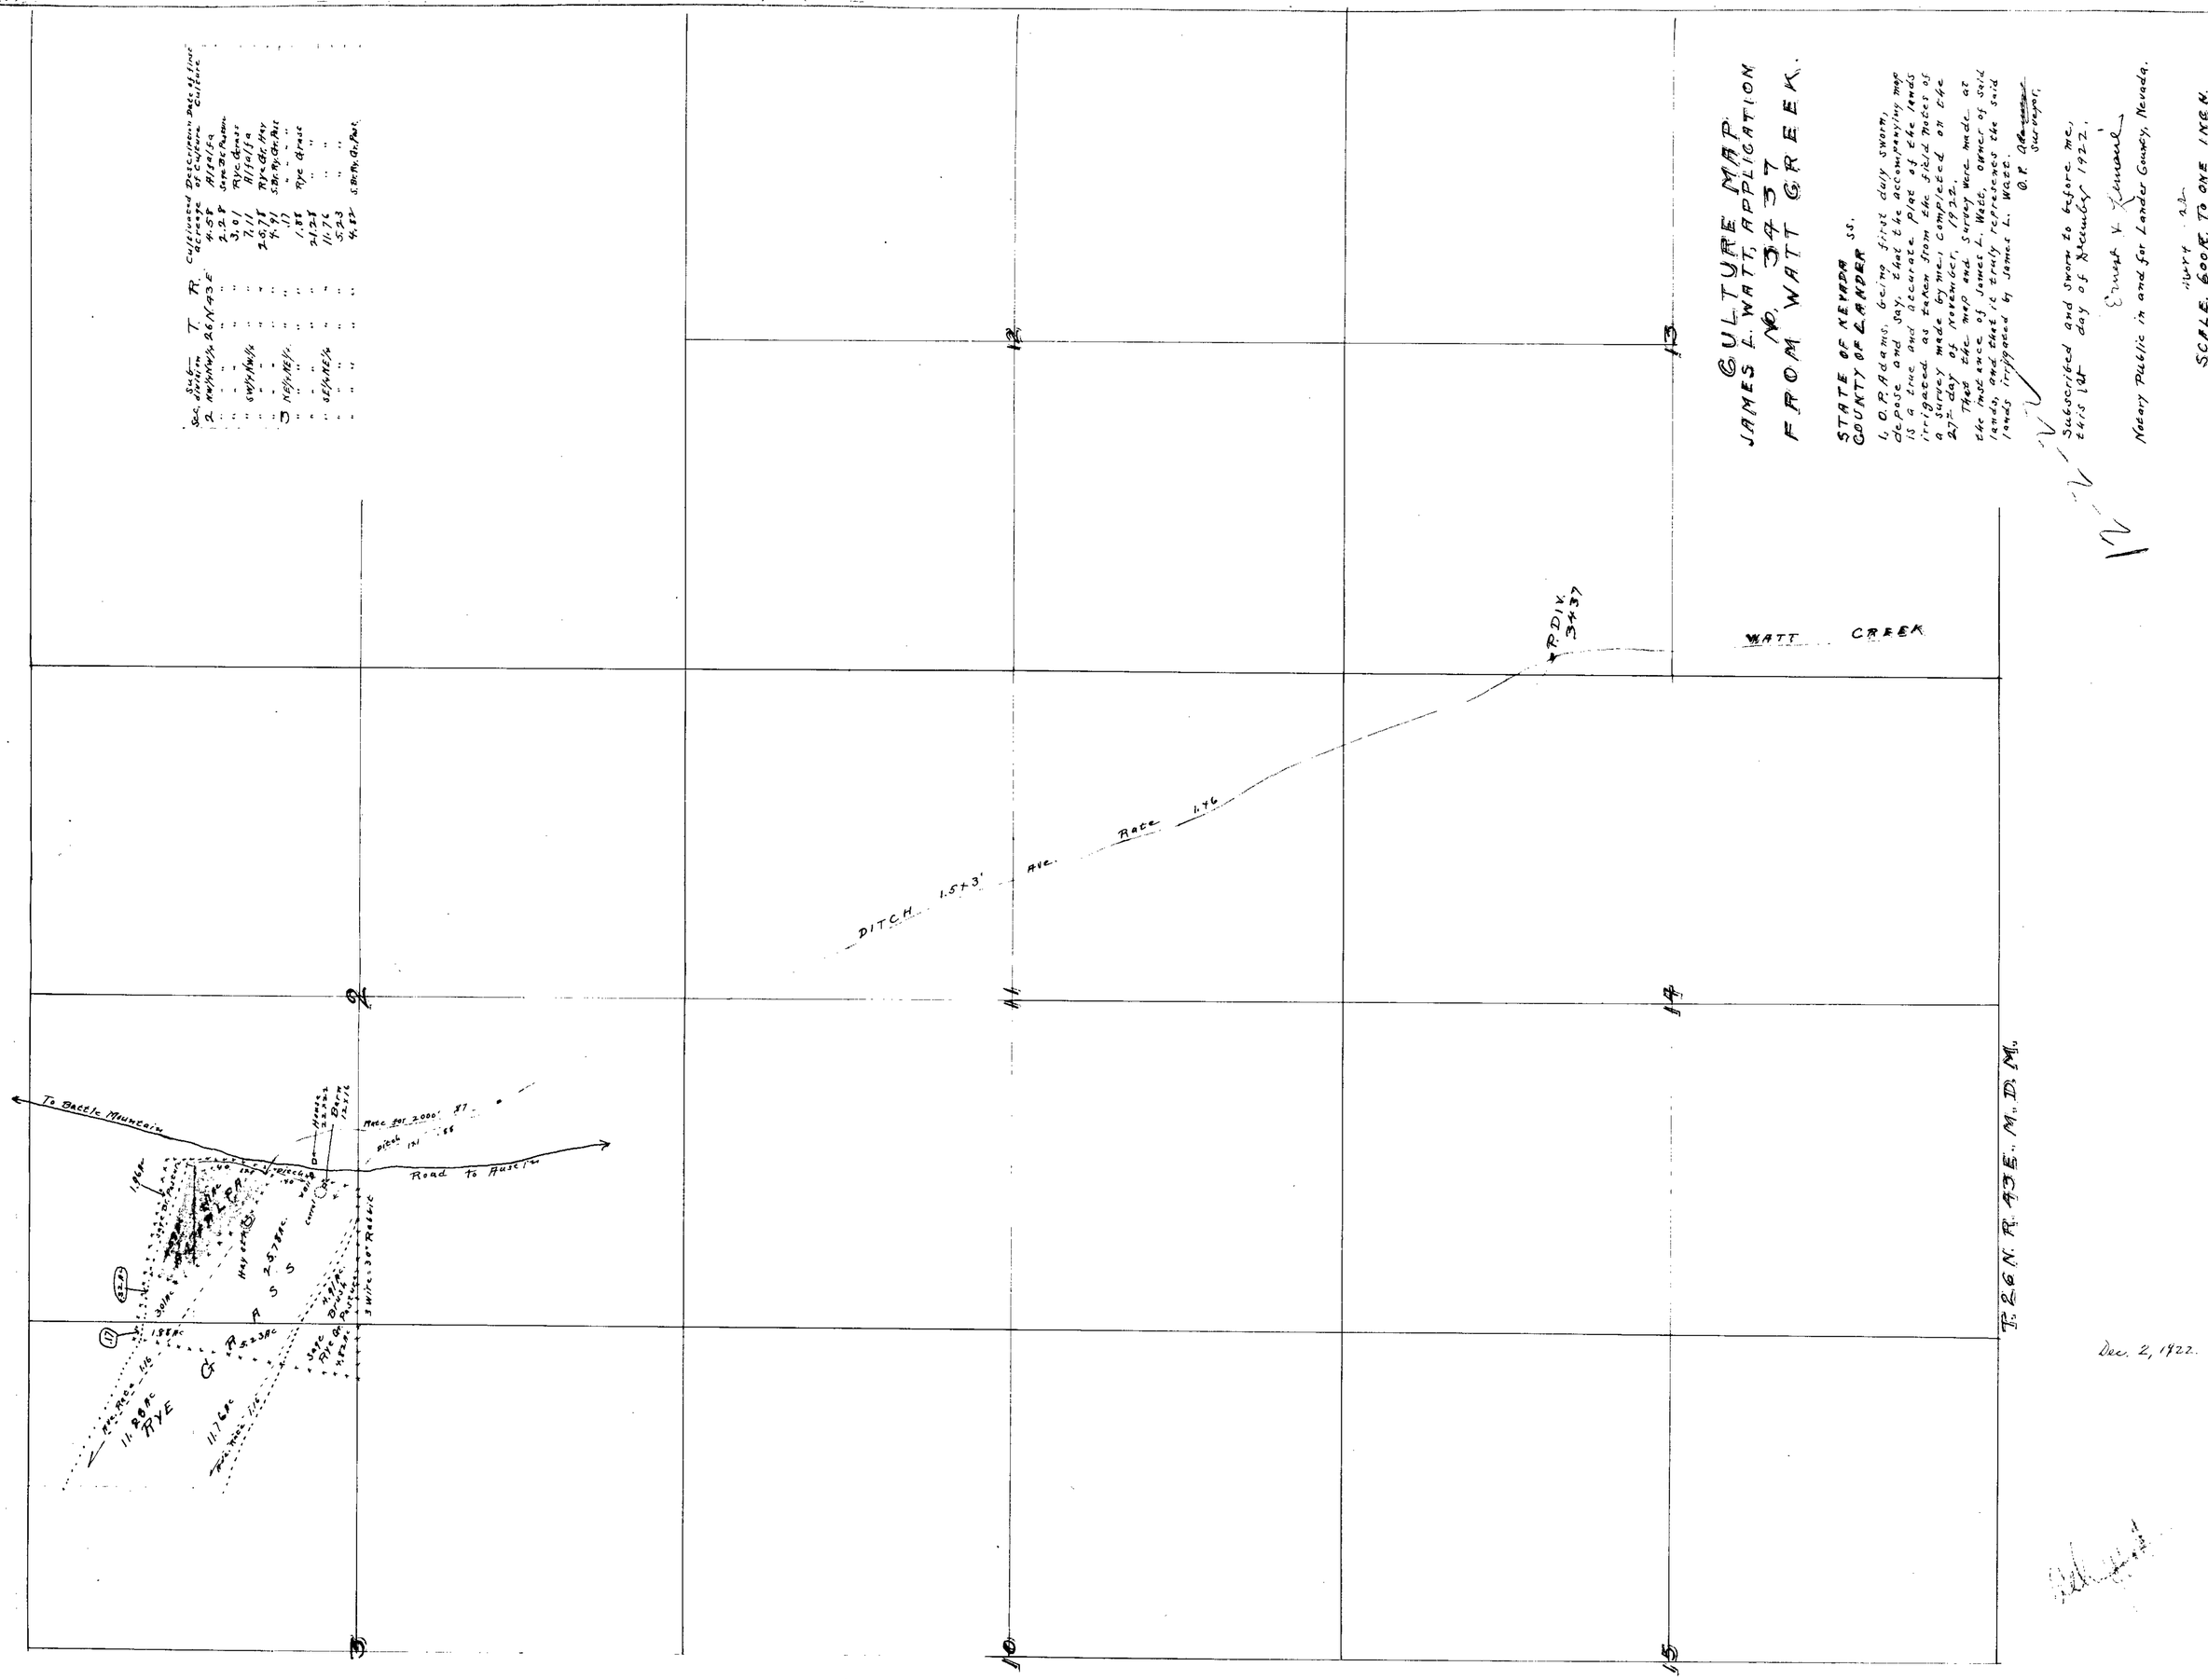

GULTURE MAP
JAMES L. WATT, APPLICATION
No. 3437
FROM WATT CREEK.
STATE OF NEVADA
COUNTY OF LANDER ss.
I, O.P. Adams, being first duly sworn, depose and say, that the accompanying map is a true and accurate plat of the lands irrigated as taken from the field notes of a survey made by me, completed on the 27th day of November, 1922.
That the map and survey were made at the instance of James L. Watt, owner of said lands, and that it truly represents the said lands irrigated by James L. Watt.
O.P. Adams
Surveyor.
Subscribed and sworn to before me, this 1st day of December 1922.
Ernest K. Kennard
Notary Public in and for Lander County, Nevada.
SCALE, 600 ft. TO ONE INCH.
WATT CREEK
P.DIV. 3437
DITCH 1.5+3' Ave. Rate 1.46
To Battle Mountain
Road to Austin
RYE GRASS
T. 26 N. R. 43 E. M. D. M.
Dec. 2, 1922.
748
4-20-23.
3437