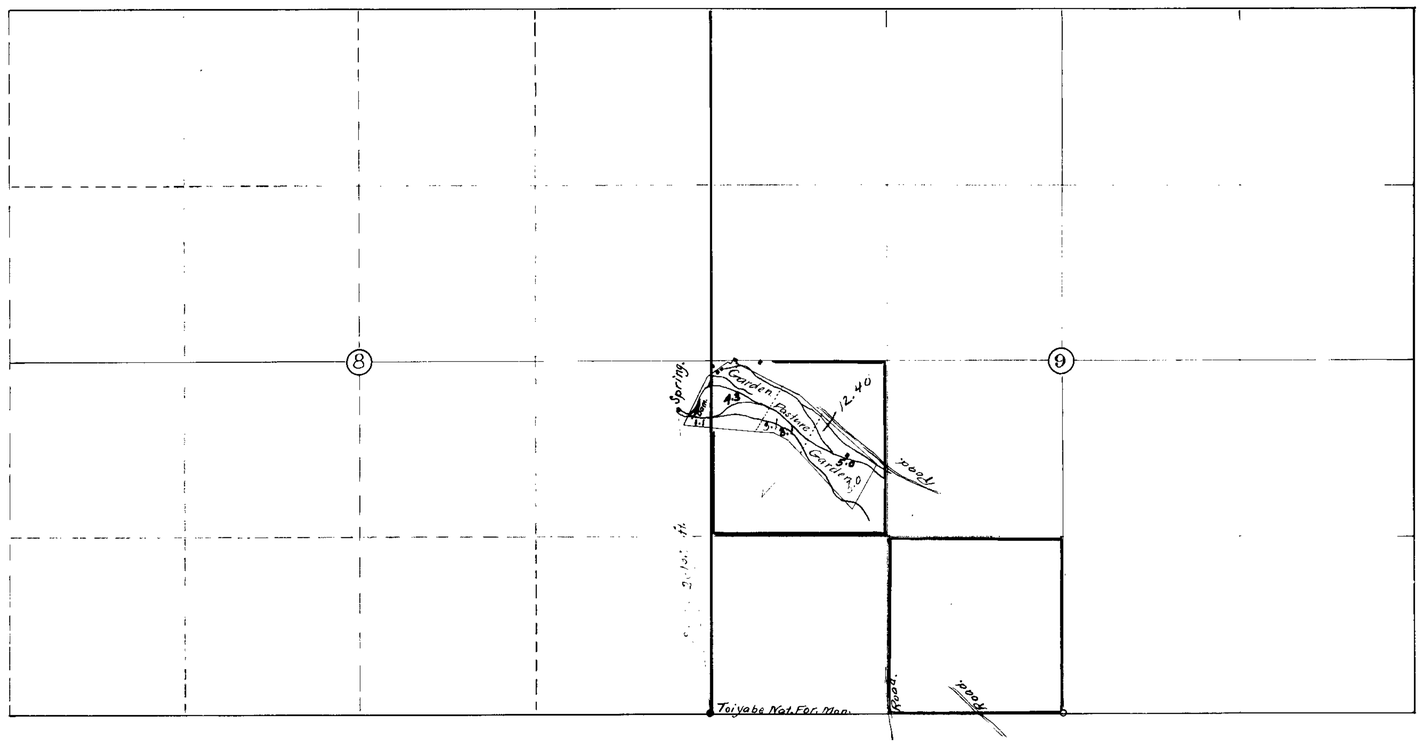

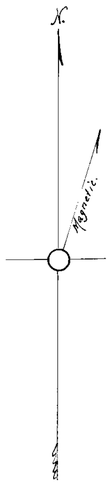

State of Nevada, }
County of Nye. } ss.

I, L. F. Clar, being first duly sworn, depose and say that the above map is a true and accurate plat of the Northumberland irrigation works, as taken from the field notes of a survey made by me completed on the 4th day of February, 1919; that such survey was made at the instance of The Monitor Valley Land & Cattle Co.; that the map represents the works described in application No. 3440 together with the location of streams and ditches in the immediate vicinity.

L. F. Clar
Surveyor.

Subscribed and sworn to before me
this 11 day of April, 1919.
Charles Russell Lawrence
Notary Public in and for Nye County Nevada

3212 Issued March 4, 1948

Proof of Application.

The Monitor Valley Land & Cattle Co.

Sec. 9 T. 12 N., R. 46 E, M.D. B.&M.

Nye County Nevada.

Water of Northumberland Spring.

Scale 1 in = 600 ft.

3440