Section	Sub Division	Township	Range	Cultivated Acreage	Description of Culture	Date of first Culture
22	SW¼ NW¼	14 N	70 E	12.77 A.	Alfalfa	
22	SE¼ NW¼	14 N	70 E	15.91 A.	Alfalfa	
22	NW¼ SW¼	14 N	70 E	20.00 A.	Alfalfa	
22	NW¼ SW¼	14 N	70 E	10.88 A.	Grain	
22	NE¼ SW¼	14 N	70 E	21.02 A.	Alfalfa	
22	NW¼ SE¼	14 N	70 E	20.91 A	Alfalfa	
22	NW¼ SE¼	14 N	70 E	11.29 A	Grain	
22	SW¼ SE¼	14 N	70 E	9.61 A.	Grain	

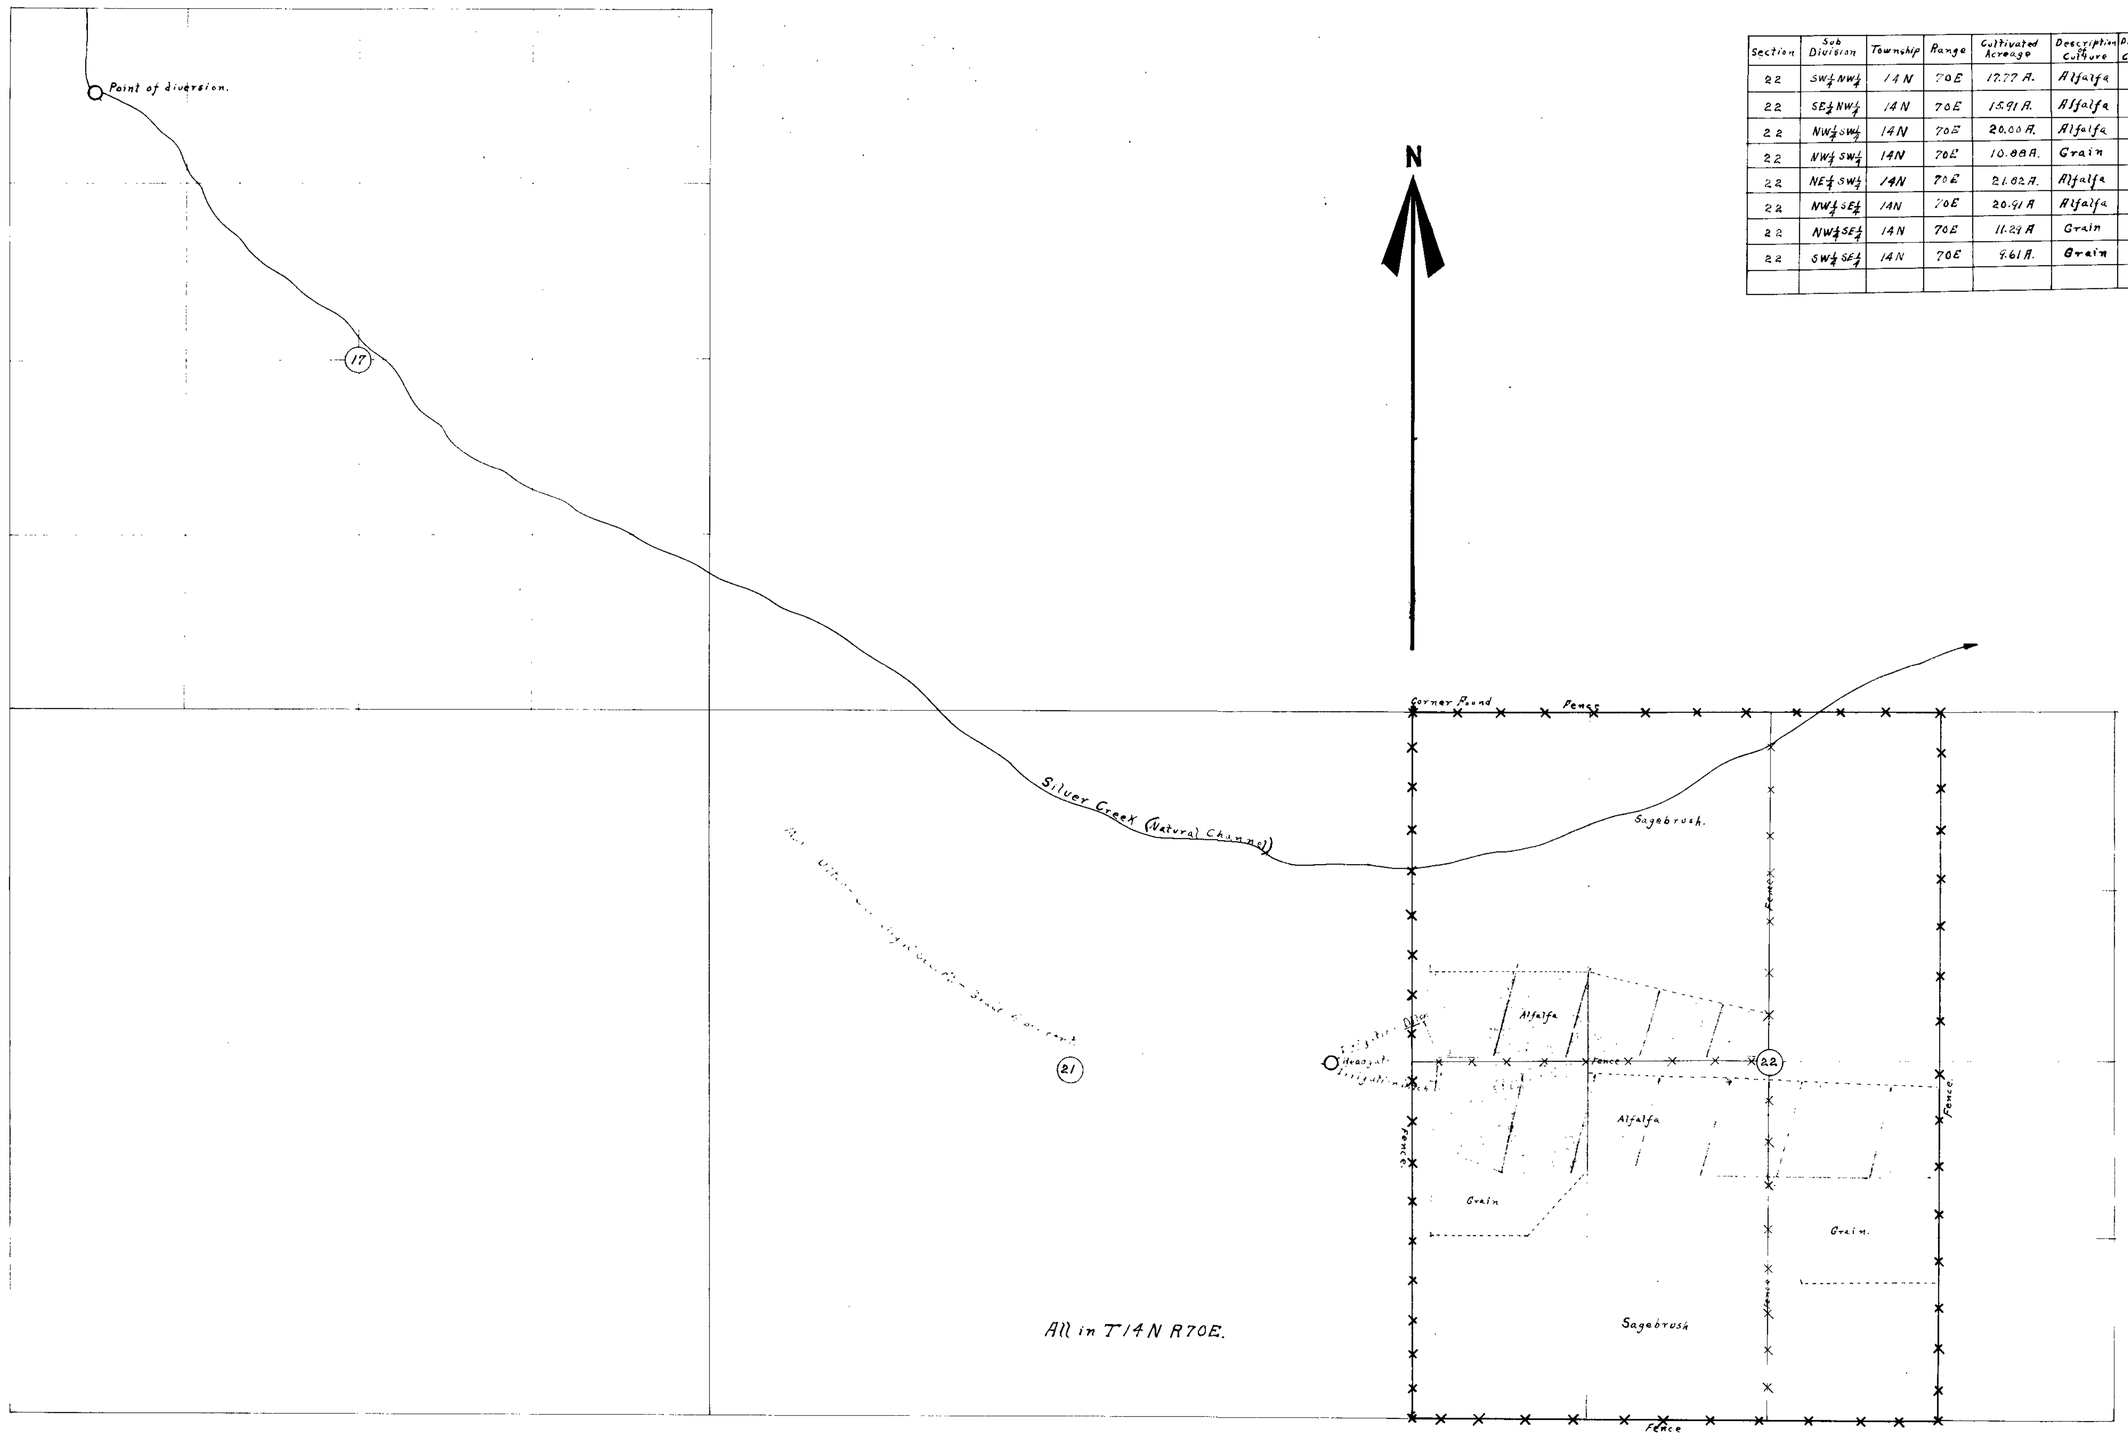

State of Nevada }ss.
County of White Pine }

I, G. S. Quate being first duly sworn, depose and say that the above map is a true and accurate plat of the lands irrigated by Alfred-Axel and Albin Bellander as taken from the field notes of a survey made by me and completed on the 28th day of January, 1923.

That the map and survey were made at the instance of Alfred-Axel and Albin Bellander owners of said lands and that it truly represents the irrigated lands of said Alfred-Axel and Albin Bellander.

G. S. Quate
Surveyor.

Subscribed and sworn to before me this 17 day of November, 1923

Alfred Bellander
Notary Public

My commission expires 5-6-14-1924

FILED
Nov. 21, 1923
STATE ENGINEER

Cultural Map

to accompany

Proof of Appropriation

under

Permit No 3442.

By Alfred, Axel and Albin Bellander
of Baker, Nevada
From Silver Creek.

Scale = 600 Ft. = 1 inch.

(S)

3442