Section	Subdivision	Town	Range	Cultivated Area	Principal Crop	
27	SE¼NE¼	40N	33E.	12.00	Alfalfa.	
"	" "	"	"	0.35	Garden	
"	" "	"	"	6.24	Pasture	

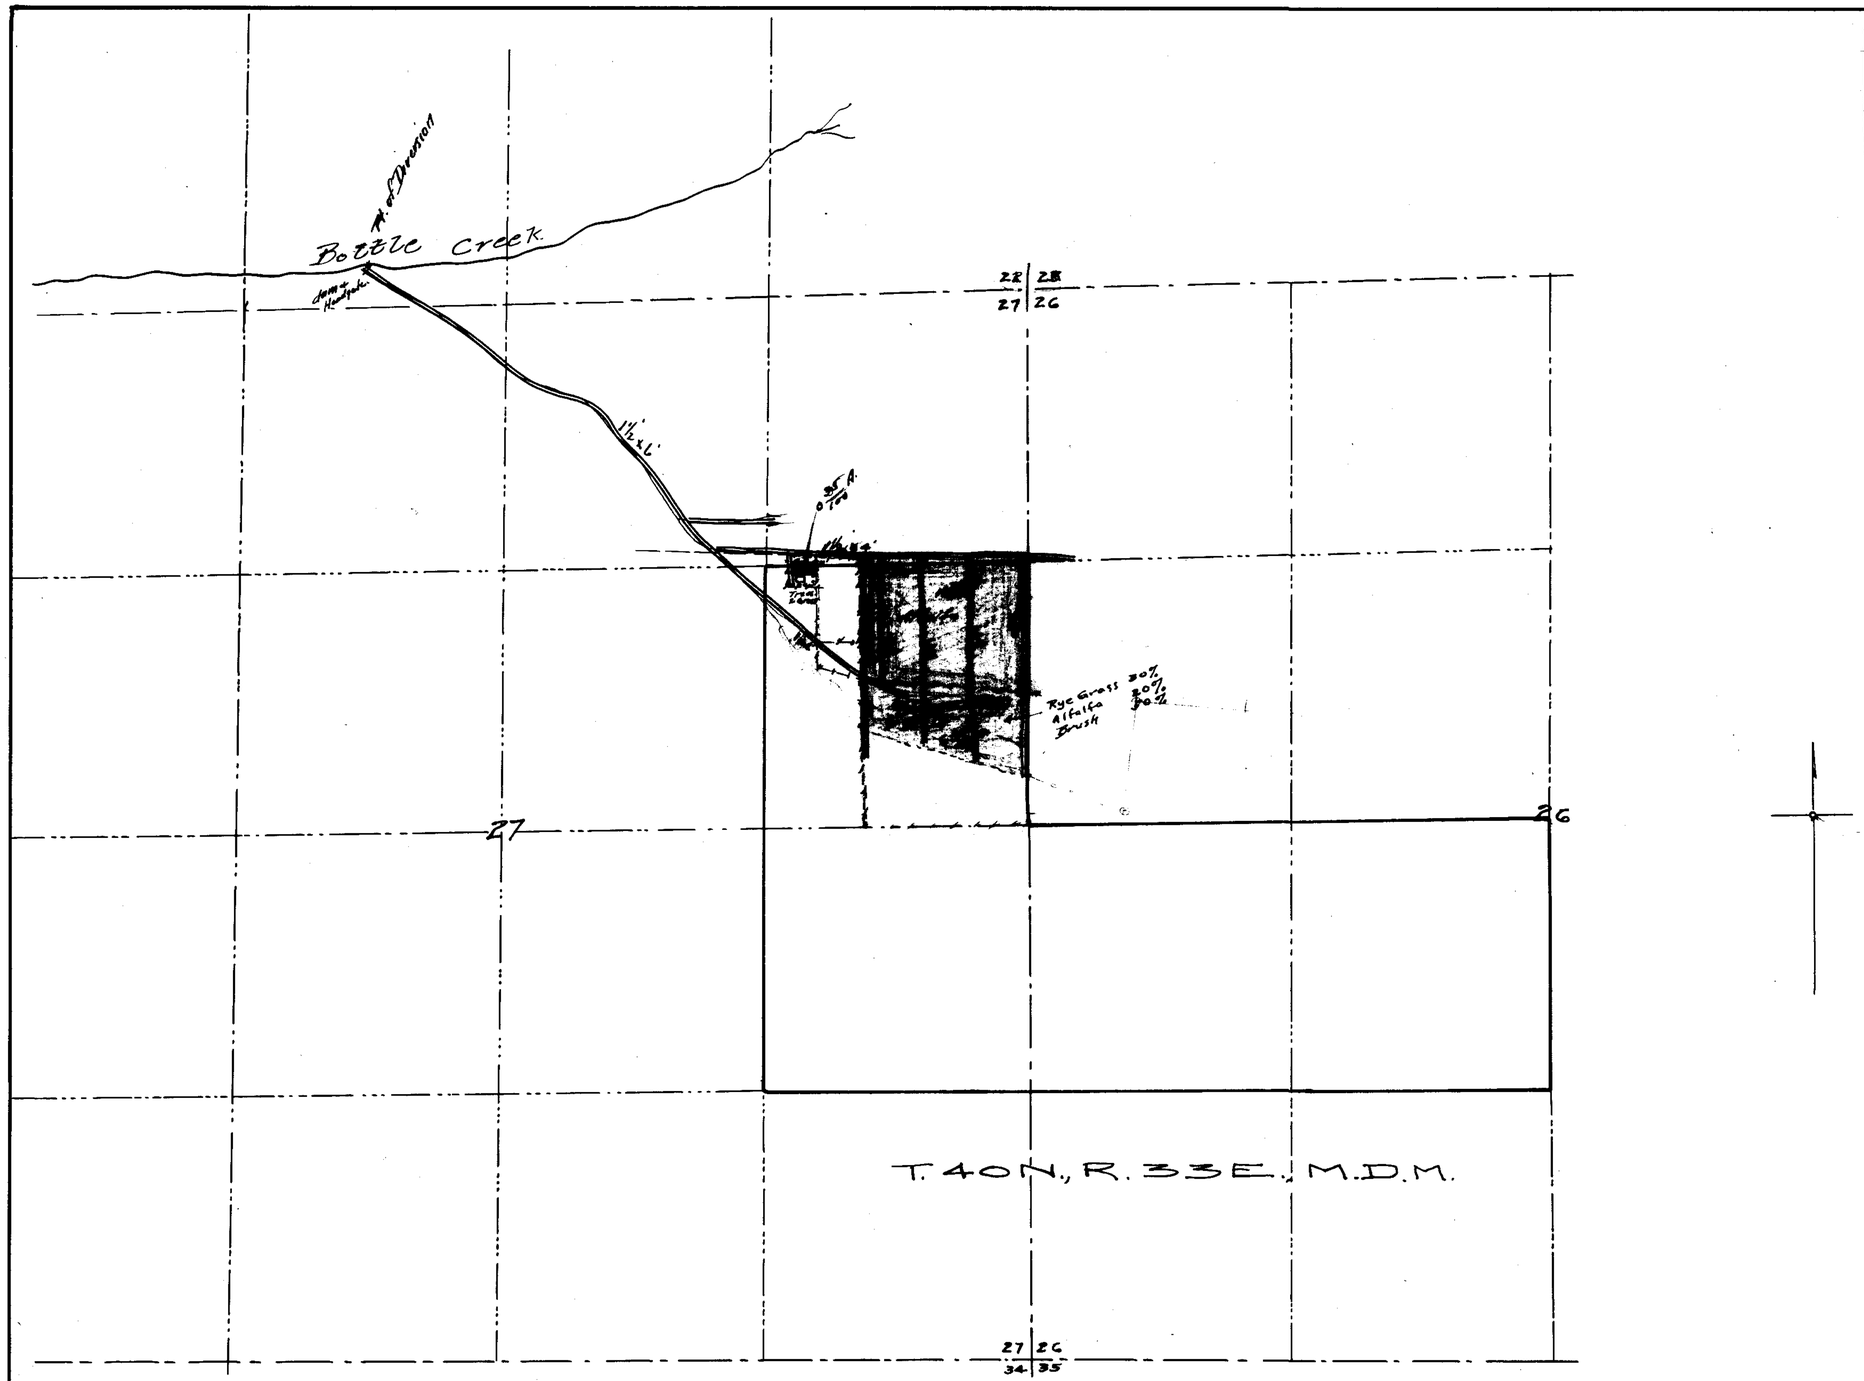

State of Nevada
County of Humboldt } ss

I, H.H. Sheldon, being first duly sworn, depose and say that the above map is a true and accurate plat of the lands irrigated by Tilden Martin under Permit No. 3458, as taken from the field notes of a survey made by me, completed on the 6th day of August, 1922.

That the map and survey were made at the instance of Tilden Martin, owner of said lands, and that it truly represents the irrigated lands of said Tilden Martin, under Permit No. 3458.

H.H. Sheldon
State Water Right Surveyor.

Subscribed and sworn to before me, this 18th day of August, 1922.

C.D. Mackay,
Notary Public in and for Humboldt County, Nevada.

FILED
Sept. 26, 1922.
STATE ENGINEER'S OFFICE

MAP
OF
IRRIGATED LANDS
OF
TILDEN MARTIN
PERMIT No. 3458
BOTTLE CREEK
HUMBOLDT CO., NEVADA
AUG., 1922 SCALE 1"=400'

3458