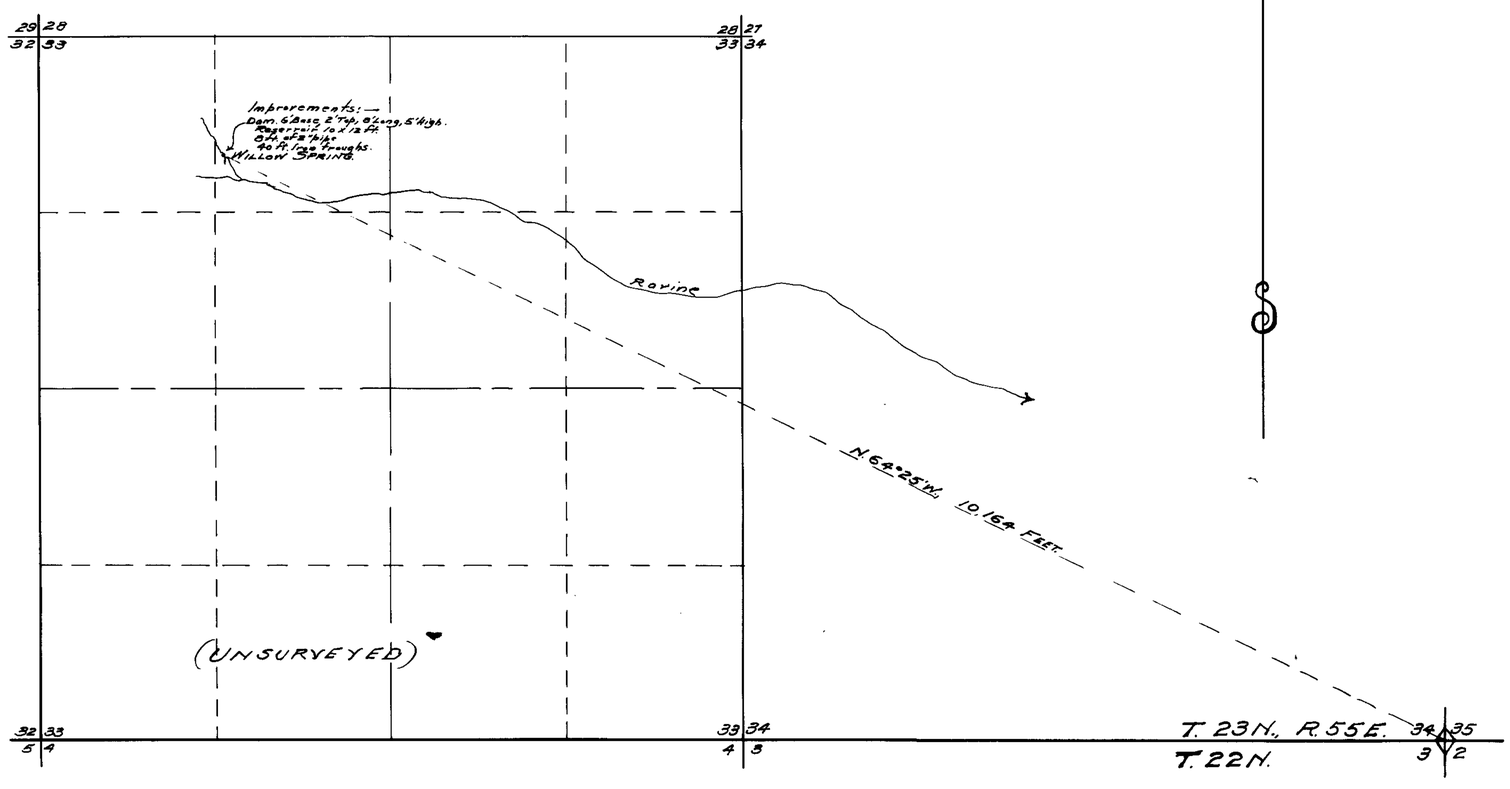

STATE OF NEVADA } ss
COUNTY OF ELKO }

I, Chas. F. De Armond, being first duly sworn, depose and say that this map has been correctly drawn to the designated scale from field notes of a survey made by me on the 26th. day of June, 1928; that it truly and correctly represents the location and extent of the works used to divert water from Willow Spring in White Pine County, by E. H. Simonsen for stock watering purposes under Application No. 3522; that the point of diversion, size of diverting conduit, place and manner of use, and the location and names of all other works or streams which are crossed by or connected with the said works, are correctly and fully designated thereon.

Chas. F. De Armond.
State Water Right Surveyor.

Subscribed and sworn to before me this 6th. day of July, 1928.

[illegible] Notary Public in and for Elko County, Nevada.

1468- 12-21-28

HUNDRED FEET.

FILED
July 16, 1928

MAP

To Accompany Proof of Beneficial Use
Under Application No. 3522
For Stockwatering by E. H. Simonsen
From Willow Spring

Surveyed June 26, 1928.
By C. F. De Armond.
Scale 1 Inch = 600 Feet.

3522