T16N., R.20E.

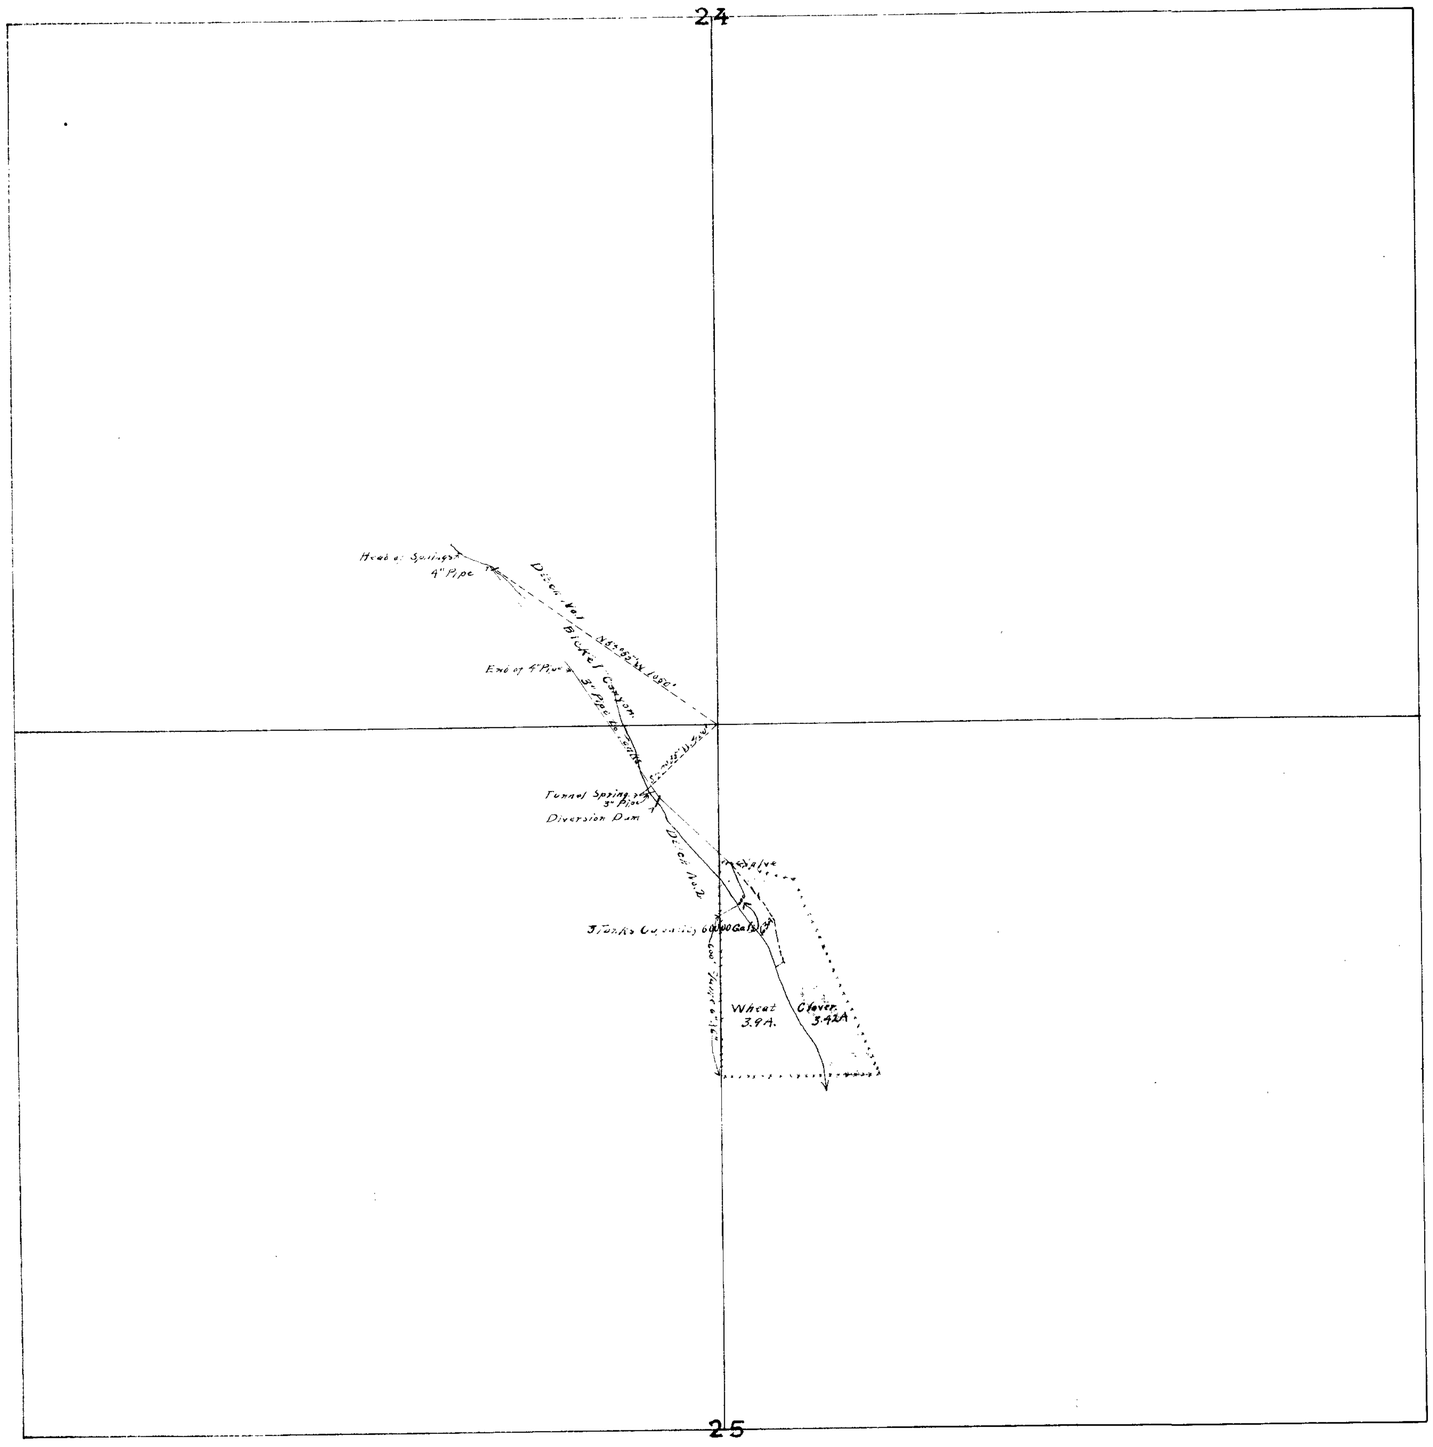

SECTION	SUB-DIVISION	TOWNSHIP	RANGE	CULTIVATED ACREAGE.	DESCRIPTION OF CULTURE	DATE OF FIRST CULTURE.
25	NW¼-NE¼	T-16-N	R-20-E	3.42	Clover	
				3.9	Wheat	
				.65	Garden.	

STATE OF NEVADA SS.
COUNTY OF ORMSBY

E. F. Sweetland, being first duly sworn, deposes and says that the above map is a true and accurate plat of the lands irrigated by Paul Jones, as taken from the field notes of a survey made by me, completed on the 8th day of Dec. 1921.

That the map and survey were made at the instance of Paul Jones, owner of said lands, and that it truly represents the irrigated lands of said Paul Jones.

E. F. Sweetland.
Surveyor.

Subscribed and sworn to before me,
this 27th day of Dec. 1921.

Notary Public, in and for
Ormsby County, Nevada.

My commission expires Jan. 18, 1925.

FILED
12/29/21
STATE ENGINEER

CULTURE MAP
OF
LANDS OWNED
BY
PAUL JONES
IRRIGATED FROM BICKEL SPRINGS.

SCALE 1" = 300'

NO. 3555.