Sec	Sub division	Twp	Range	Cultivated Acreage		
34	E½ SE¼	20 N	55 E	160		
35	W½ SW¼	"	"			

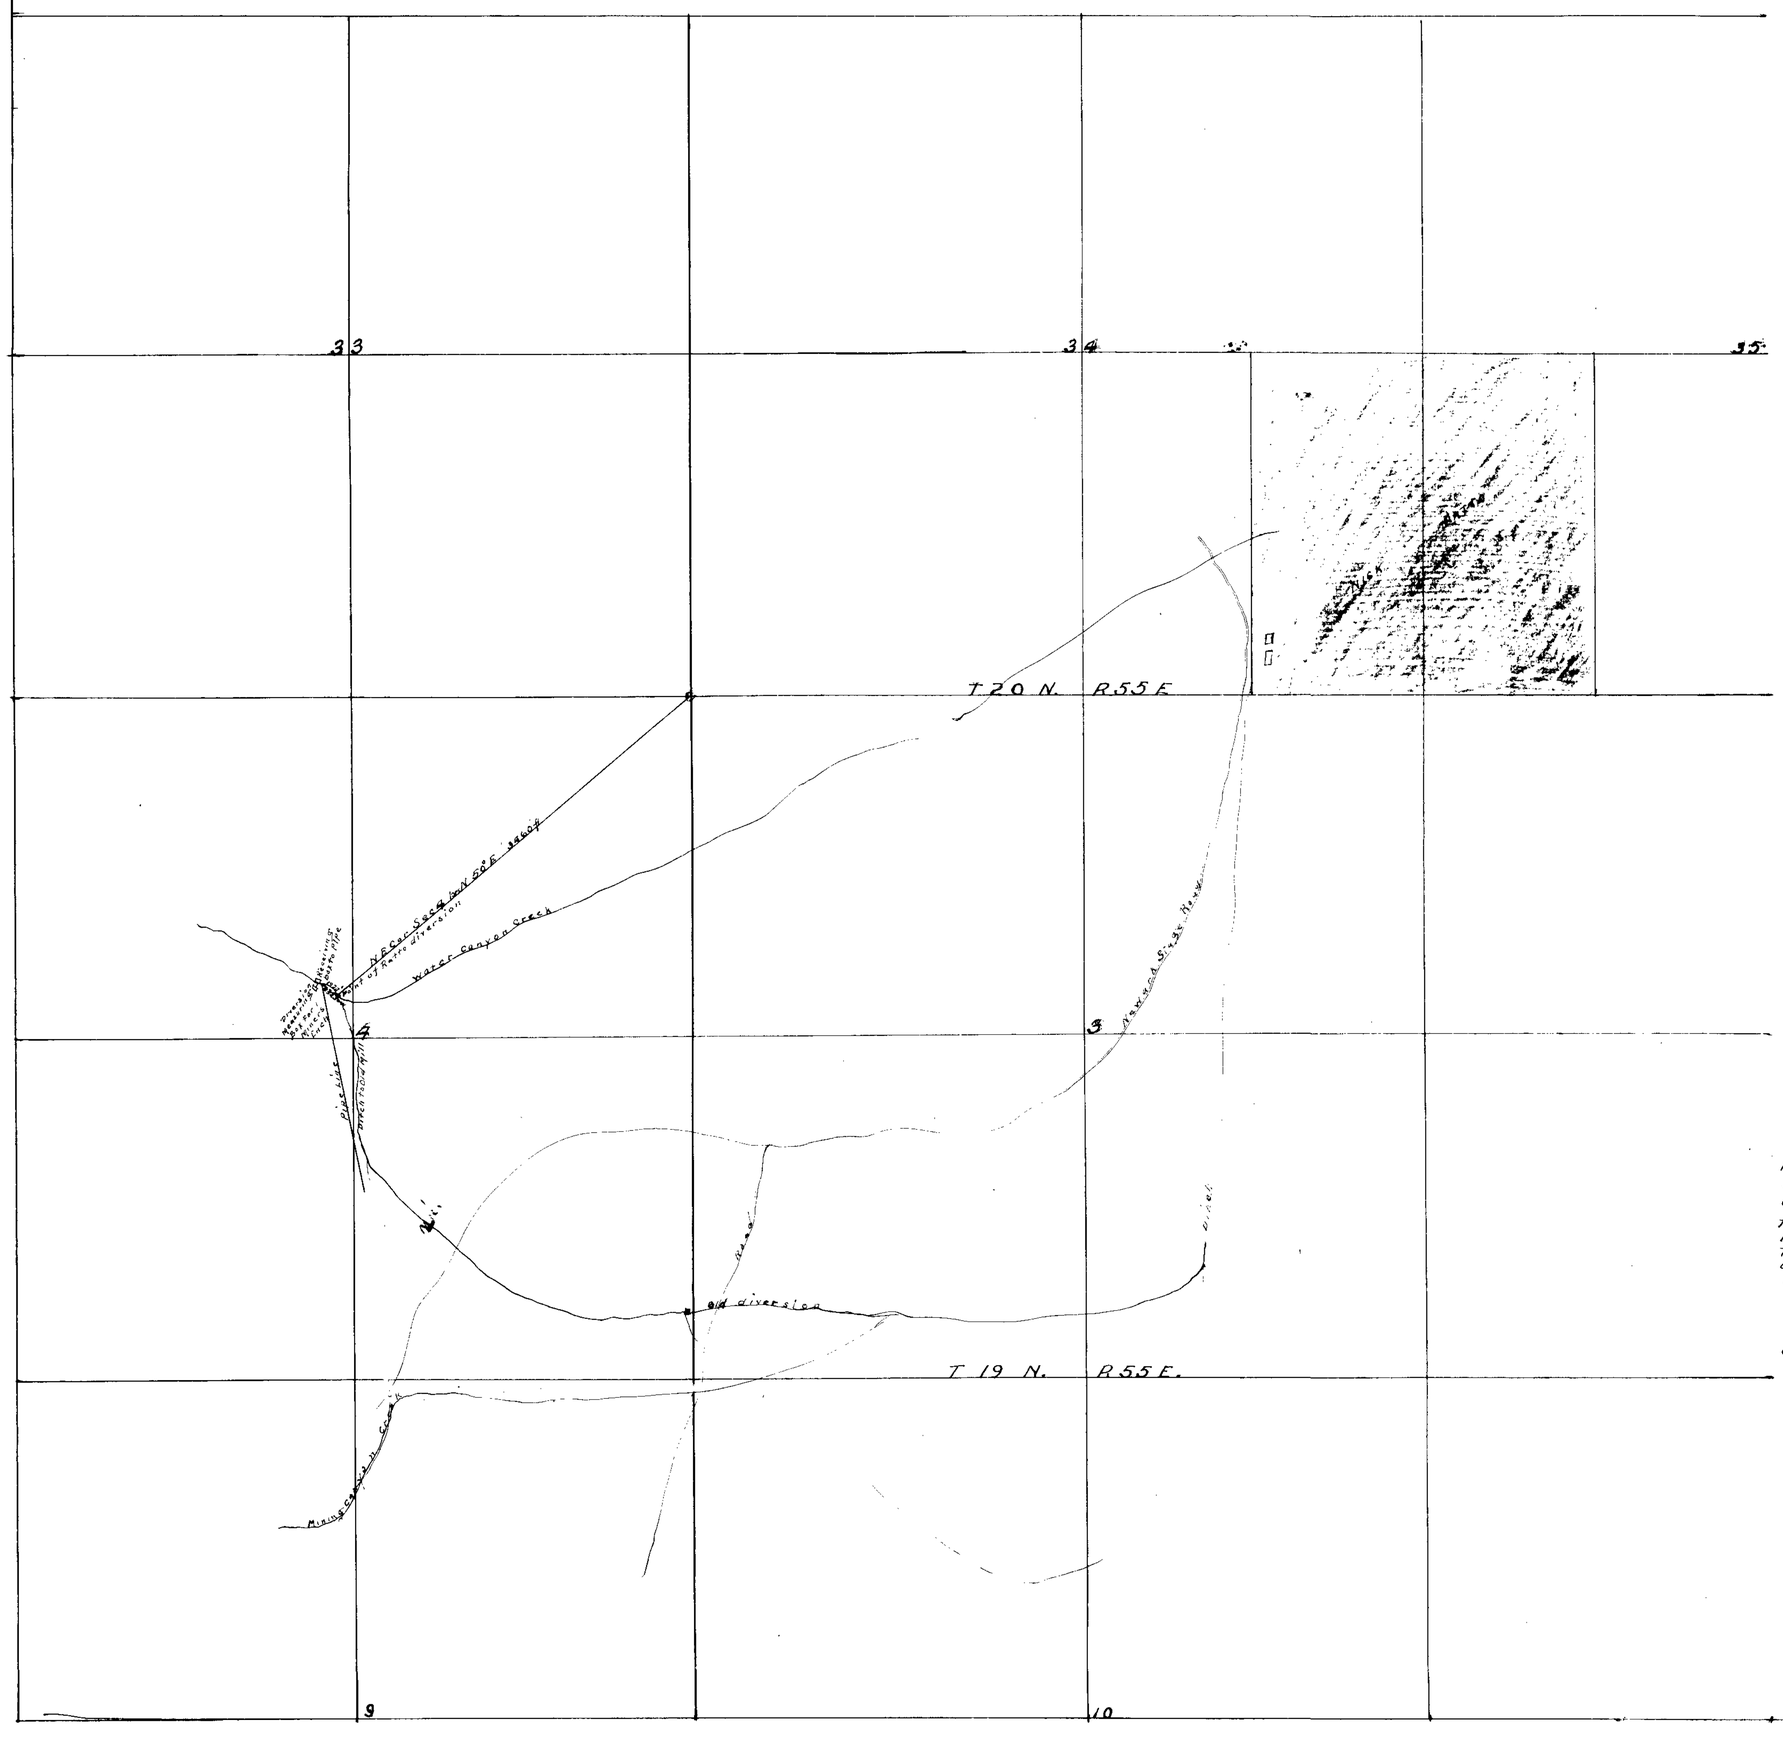

MAP OF APPROPRIATION OF WATER
BY NICK RATTO, IN WATER CANYON,
WHITE PINE COUNTY, NEVADA

Scale 600 Ft = 1 in

STATE OF NEVADA
County of White Pine } SS

I Clarence Johnson; being first duly sworn depose and say that the above map is a true and accurate plat of the change of diversion of water right by Nick Ratto as taken from the field notes of a Survey made by me completed on the 20th day of May 1919.
That the map and survey were made at the instance of said Nick Ratto claimant of said water rights and it truly represents the location of said new diversion of water claimed by Nick Ratto

Clarence Johnson
Surveyor

Subscribed and sworn to before me,
this 20th day of May 1919.
Elva Covert Plummer
Notary Public in and for Eureka County Nevada.

FILED
April 10, 1920
Under #5582
STATE ENGINEER'S OFFICE

FILED
MAY 31 1919

Place in file under
(3558)-5582