SEC.	SUBDIVISION	Tns'p.	Range.	CULTIV Acres	DESC. OF CULTURE	DATE OF FIRST CULT.
8	SW¼ NW¼	44 N.	36 E.	11.895	Grain	
"	SE¼ NW¼	"	"	7.001	"	
"	" "	"	"	3.610	Pasture-Brush	
"	" "	"	"	11.575	Meadow.	
"	NE¼ NW¼	"	"	3.051	" "	
"	" "	"	"	0.803	Pasture	

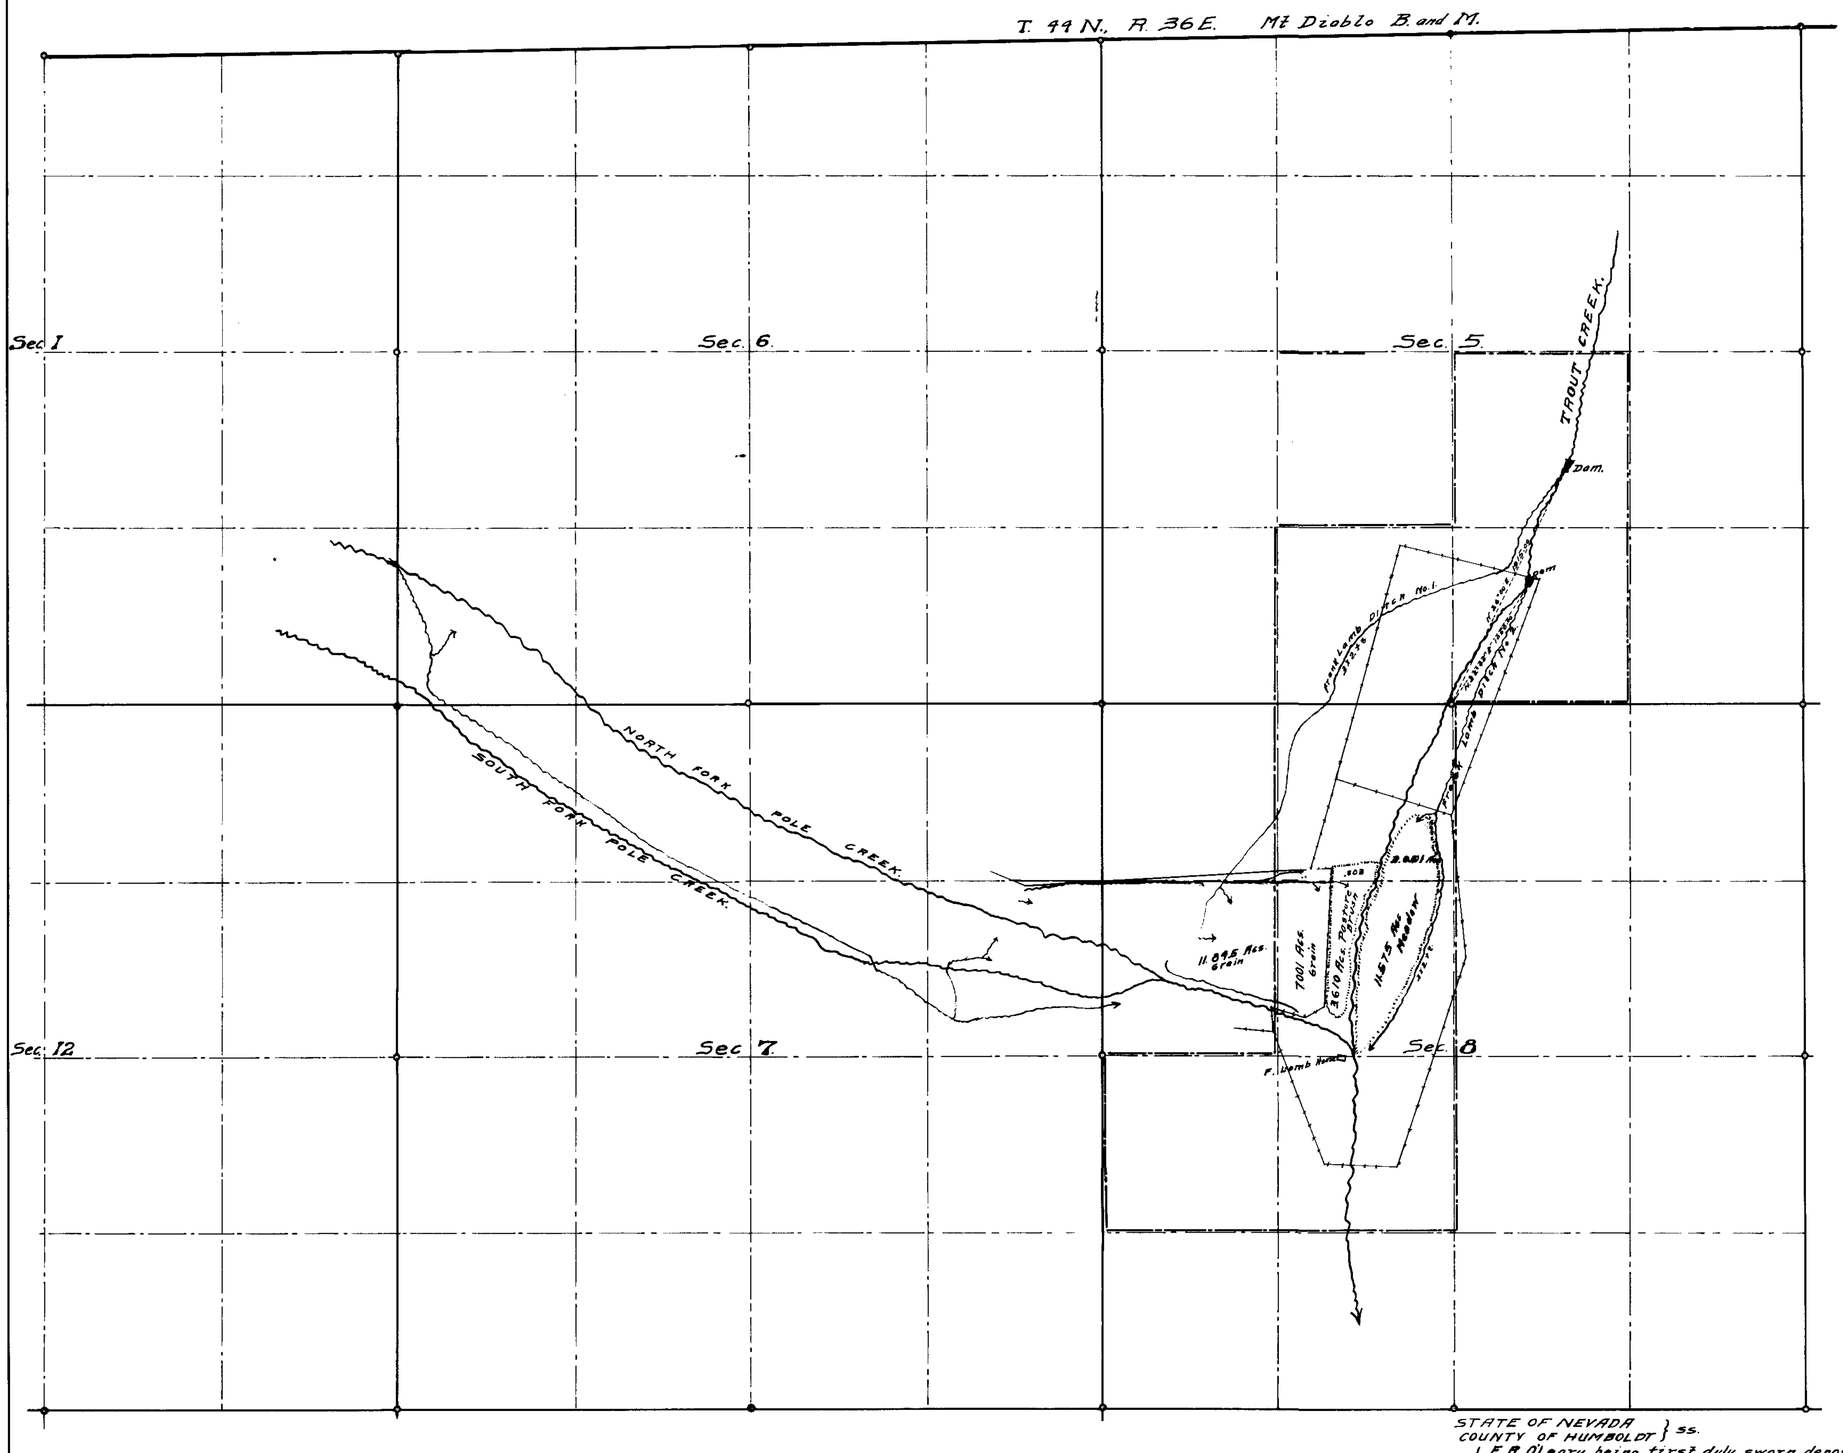

Feb. 21, 1925

1113, Bk. 5 March 23, 1925 for 0.37885 c.f.s., or 113.655 ac.ft. per season.

STATE OF NEVADA } ss.
COUNTY OF HUMBOLDT }

I, F. R. O'Leary, being first duly sworn, depose and say that the above map is a true and accurate plat of the lands irrigated by Frank Lamb and Gladys M. Jump, as taken from the fieldnotes of a survey made by me, completed on the 6th day of Jan, 1925.

That the map and survey were made at the instance of Frank Lamb and Gladys M. Jump, owners of said Lands, and that it truly represents the irrigated lands of said Frank Lamb and Gladys M. Jump. F. R. O'Leary, Surveyor.

Subscribed and sworn to before me, this 17th day of Feb., 1925.

C. A. Mackay.

Notary Public in and for Humboldt County, Nevada

3567