SECTION	SUBDIVISION	TWP	RANGE	CULTIVATED ACREAGE	DESCRIPTION OF CULTURE	DATE OF FIRST CULTURE
15	NE 1/4 of SE 1/4	47 N	65 E.	4.0	Meadow	
"	NW 1/4 of SE 1/4	"	"	22.8	"	
"	" "	"	"	3.7	Cleared - Pasture w/some Meadow	
"	SE 1/4 of NE 1/4	"	"	11.0	Meadow	
"	" "	"	"	0.5	Garden	
"	SW 1/4 of NE 1/4	"	"	2.8	Cleared - Pasture w/some Meadow.	
"	" "	"	"	18.2	Brush & Meadow	
"	" "	"	"	15.0	Meadow	
TOTAL				78.0	Meadow, Pasture Garden.	

T.47N.-R.65E.-M.D.B.&M.

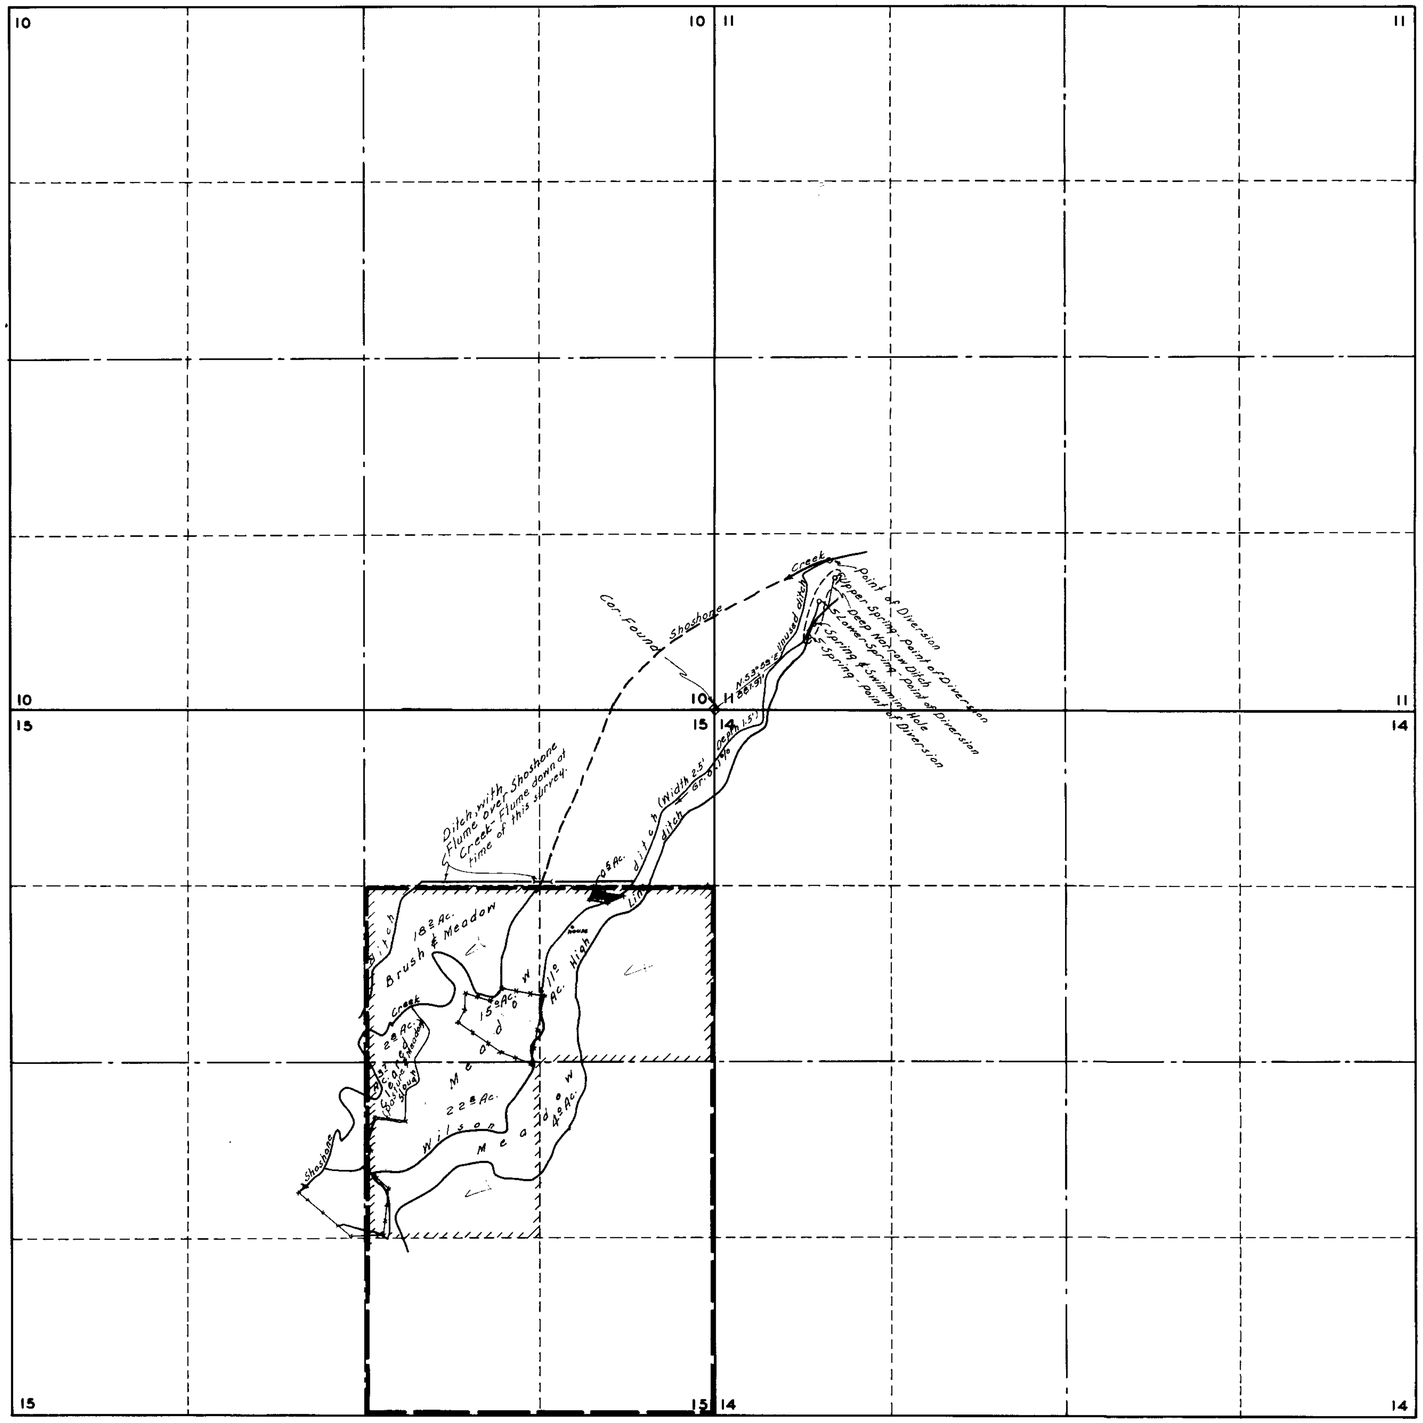

STATE OF NEVADA }
COUNTY OF ELKO } S.S.

I, W. H. Settelmeyer, being first duly sworn, depose and say that this map, consisting of one sheet, has been correctly drawn to the designated scale from field notes of a survey made by me on the 20th day of February 1947; that it truly and correctly represents the location and extent of the works used to divert water from hot springs in northern Elko County, by Harvey S. Hale, for irrigation purposes under application No. 3576. That the point of diversion, the location, size and grade of the diverting channel, the location and extent of lands owned or controlled by the applicant upon which water applied for under application No. 3576 is used, together with the area and kind of culture in each 40-Acre subdivision, and the location and names of all other works or streams which are crossed by or connected with said works, are fully and correctly designated thereon

W. H. Settelmeyer
State Water Right Surveyor

Subscribed and sworn to before me this 10th day of November, 1949.

Notary Public in and for
Elko County, Nevada.

My commission expires
11/27/51

N

GRAPHIC SCALE IN HUNDRED FEET
6 5 4 3 2 1 0 2 4 6 8 12 16
scale - 1" = 600'

3380 Iss'd Jan. 9, 1950 for .74 cfs for Irrig. & Dom.

Nov. 14, 1949

MAP
TO ACCOMPANY AMENDED PROOF OF BENEFICIAL USE UNDER APPLICATION Nº 3576
FOR IRRIGATION
BY HARVEY S. HALE
FROM HOT SPRINGS
ELKO COUNTY

3576