Section	Subdivision	T N	R.E.	Cultivated Acreage	Description of Culture	Date of First Culture
26	NE¼ of SE¼	37	59	5.60	Rye Grass + Meadow	
	SE¼ of SE¼	"	"	4.25	" " " "	
	SW¼ " SE¼	"	"	11.0	" " " "	
	SE¼ of SW¼	"	"	16.0	" " " "	
	SW¼ of SW¼	"	"	17.0	" " " "	
34	NW¼ of NW¼	"	"	8.5	" " " "	
	NE¼ of NW¼	"	"	0.25	" " " "	

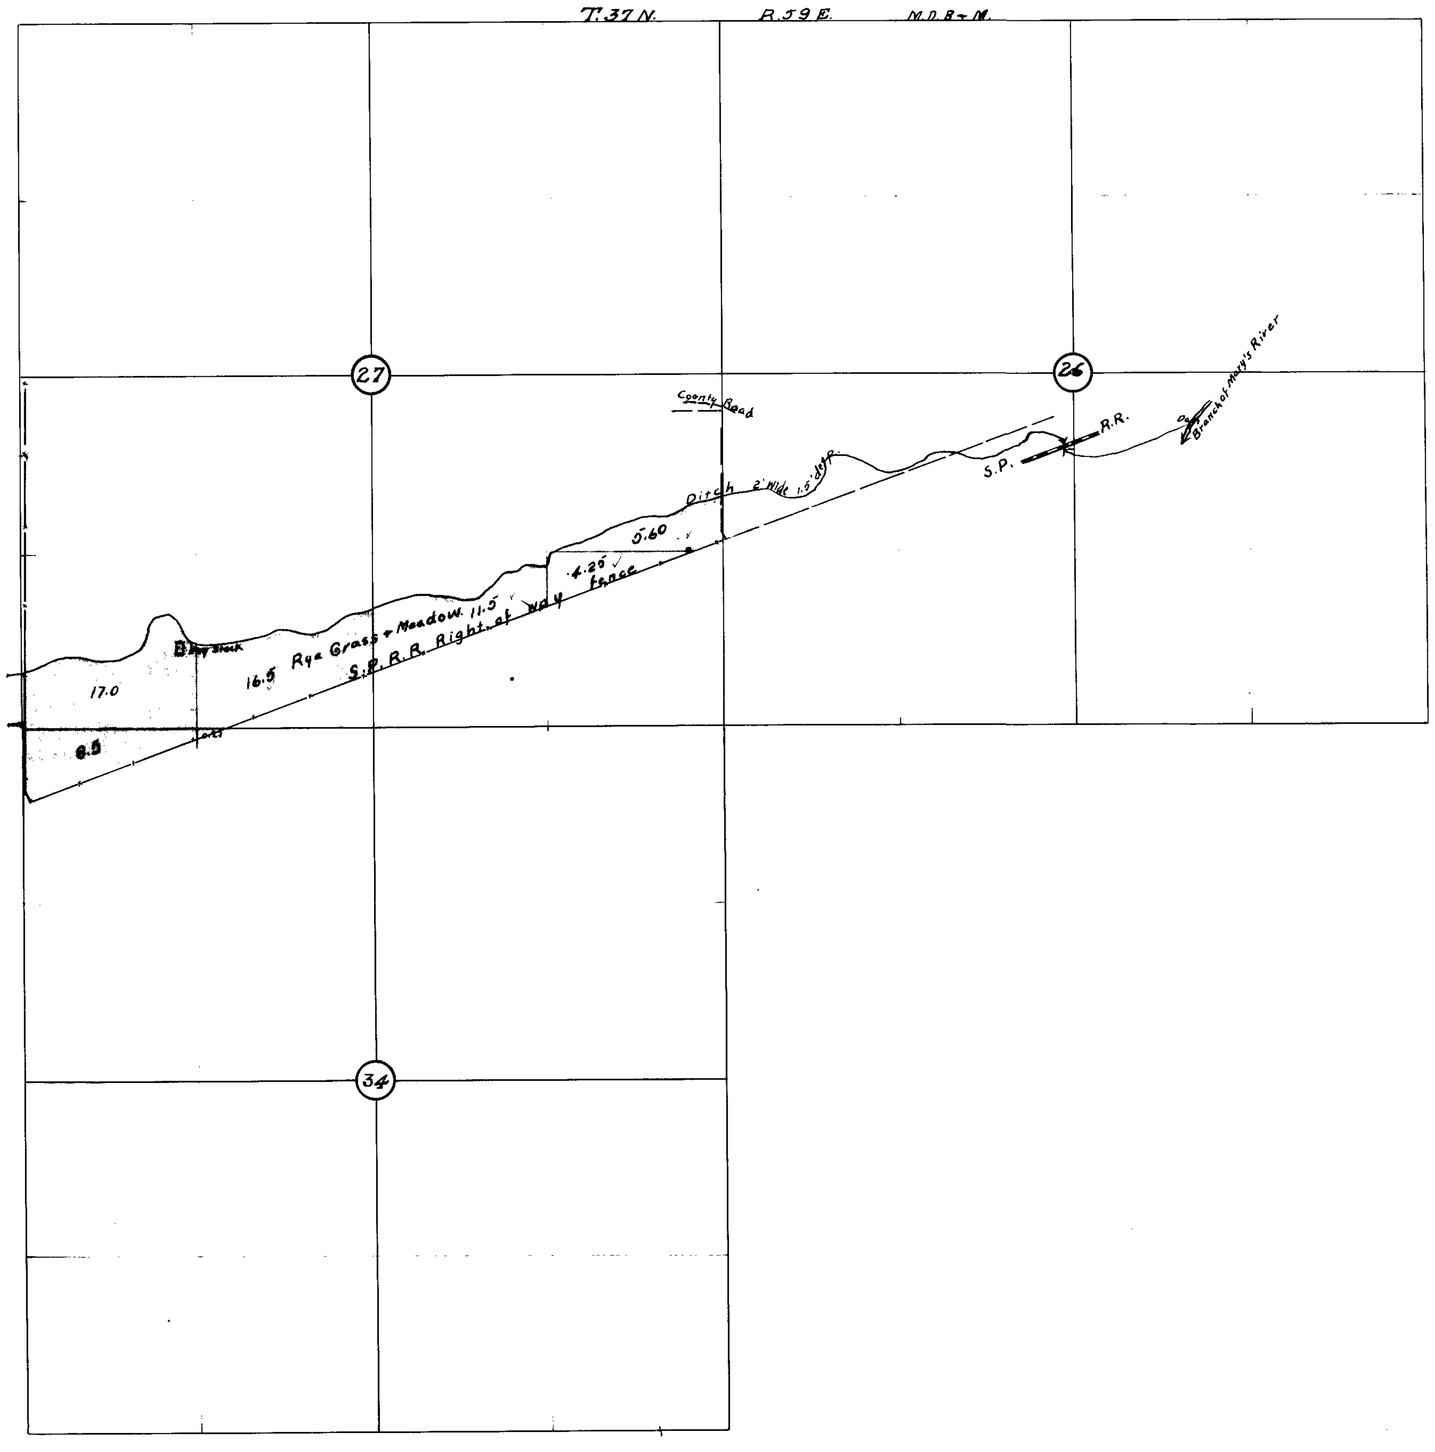

W.H. Settelmeyer

Robert W. Anderson

Sept 21 5th

Robert W. Anderson

Robert W. Anderson

W.H. Settelmeyer

8 Sept. 21

FILED
9-10-21
STATE ENGINEER

PERMIT No 3595
CULTURAL MAP
OF LAND OF
ROBERT W. ANDERSON
DEETH, NEVADA.
WATER SOURCE: MARY'S RIVER
WATER SYSTEM: HUMBOLDT RIVER
Scale 1" = 600'

3595