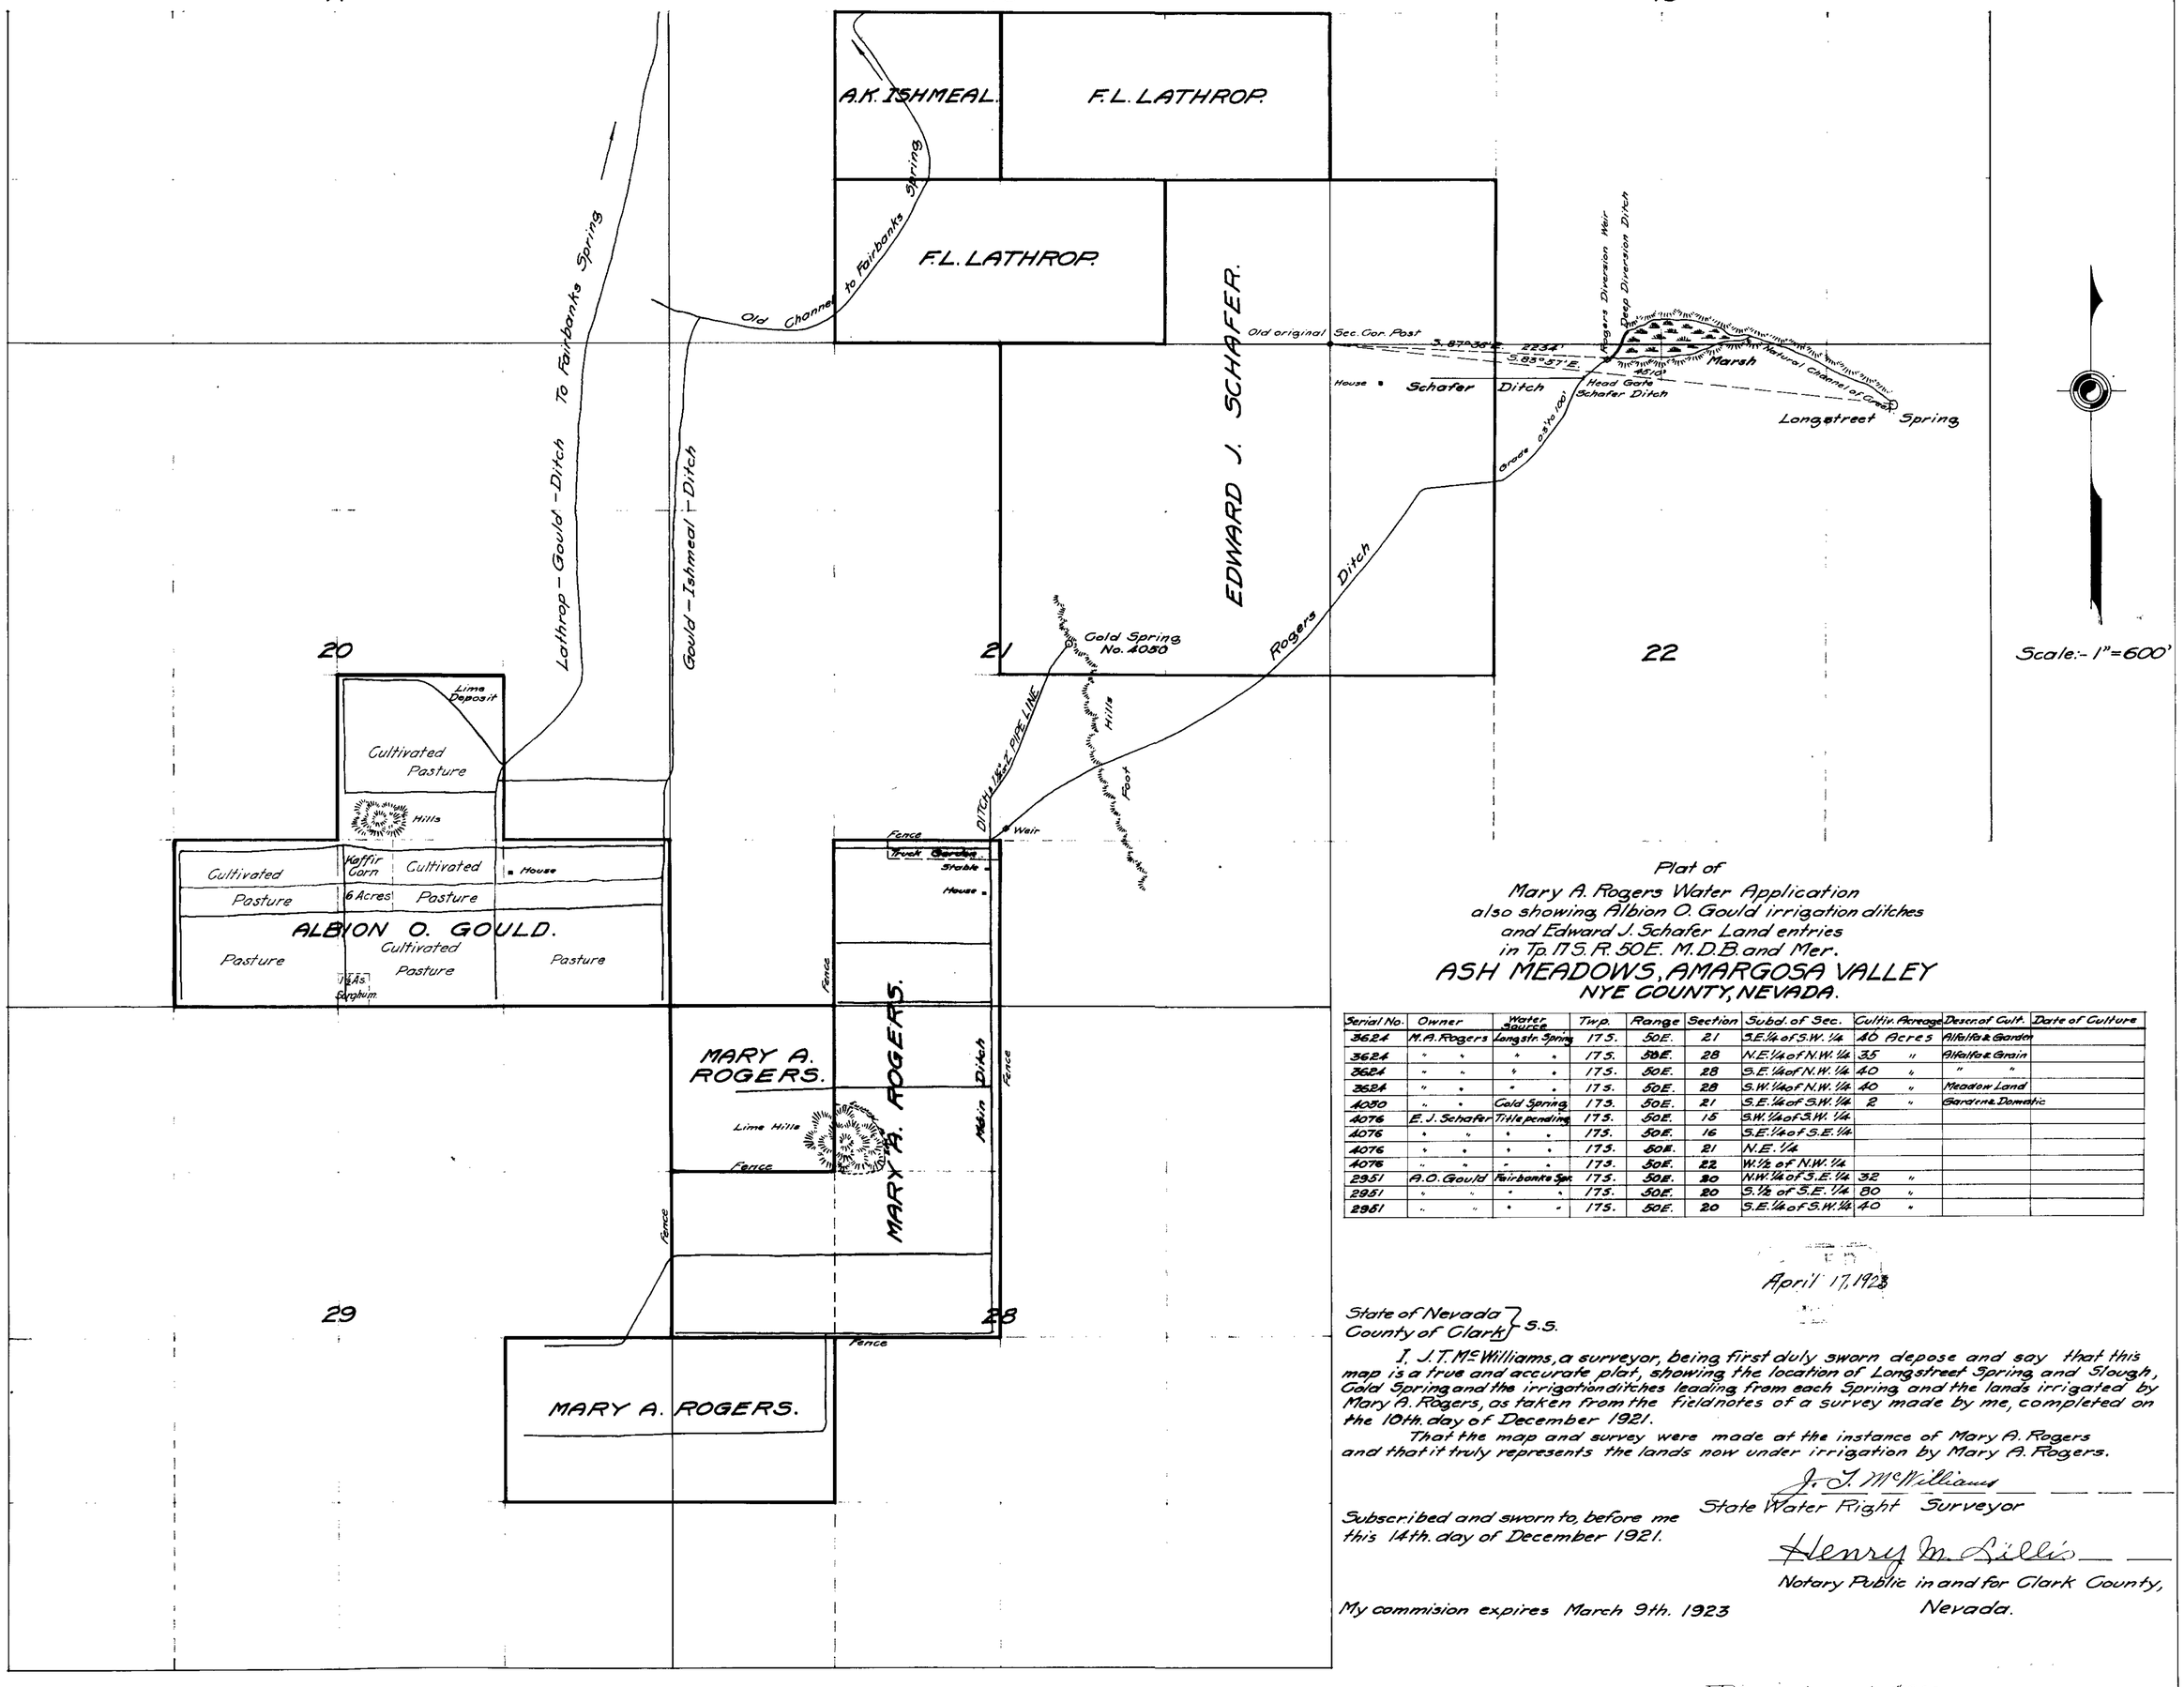

Plat of
Mary A. Rogers Water Application
also showing Albion O. Gould irrigation ditches
and Edward J. Schafer Land entries
in Tp. 17 S. R. 50 E. M.D.B. and Mer.

ASH MEADOWS, AMARGOSA VALLEY
NYE COUNTY, NEVADA.

Serial No.	Owner	Water Source	Twp.	Range	Section	Subd. of Sec.	Cultiv. Acreage	Descr. of Cult.	Date of Culture
3624	M.A. Rogers	Longstr. Spring	17 S.	50 E.	21	S.E. 1/4 of S.W. 1/4	40 Acres	Alfalfa & Garden	
3624	" "	" "	17 S.	50 E.	28	N.E. 1/4 of N.W. 1/4	35 "	Alfalfa & Grain	
3624	" "	" "	17 S.	50 E.	28	S.E. 1/4 of N.W. 1/4	40 "	" "	
3624	" "	" "	17 S.	50 E.	28	S.W. 1/4 of N.W. 1/4	40 "	Meadow Land	
4050	" "	Gold Spring	17 S.	50 E.	21	S.E. 1/4 of S.W. 1/4	2 "	Garden & Domestic	
4076	E. J. Schafer	Title pending	17 S.	50 E.	15	S.W. 1/4 of S.W. 1/4			
4076	" "	" "	17 S.	50 E.	16	S.E. 1/4 of S.E. 1/4			
4076	" "	" "	17 S.	50 E.	21	N.E. 1/4			
4076	" "	" "	17 S.	50 E.	22	W. 1/2 of N.W. 1/4			
2951	A.O. Gould	Fairbanks Spr.	17 S.	50 E.	20	N.W. 1/4 of S.E. 1/4	32 "		
2951	" "	" "	17 S.	50 E.	20	S. 1/2 of S.E. 1/4	80 "		
2951	" "	" "	17 S.	50 E.	20	S.E. 1/4 of S.W. 1/4	40 "		

April 17, 1923

State of Nevada }
County of Clark } S.S.

I, J.T. McWilliams, a surveyor, being first duly sworn depose and say that this map is a true and accurate plat, showing the location of Longstreet Spring and Slough, Gold Spring and the irrigation ditches leading from each Spring and the lands irrigated by Mary A. Rogers, as taken from the fieldnotes of a survey made by me, completed on the 10th. day of December 1921.

That the map and survey were made at the instance of Mary A. Rogers and that it truly represents the lands now under irrigation by Mary A. Rogers.

J. T. McWilliams
State Water Right Surveyor

Subscribed and sworn to, before me this 14th. day of December 1921.

Henry M. Sillis
Notary Public in and for Clark County, Nevada.

My commision expires March 9th. 1923

Place in files under #3624

(3624)-4050