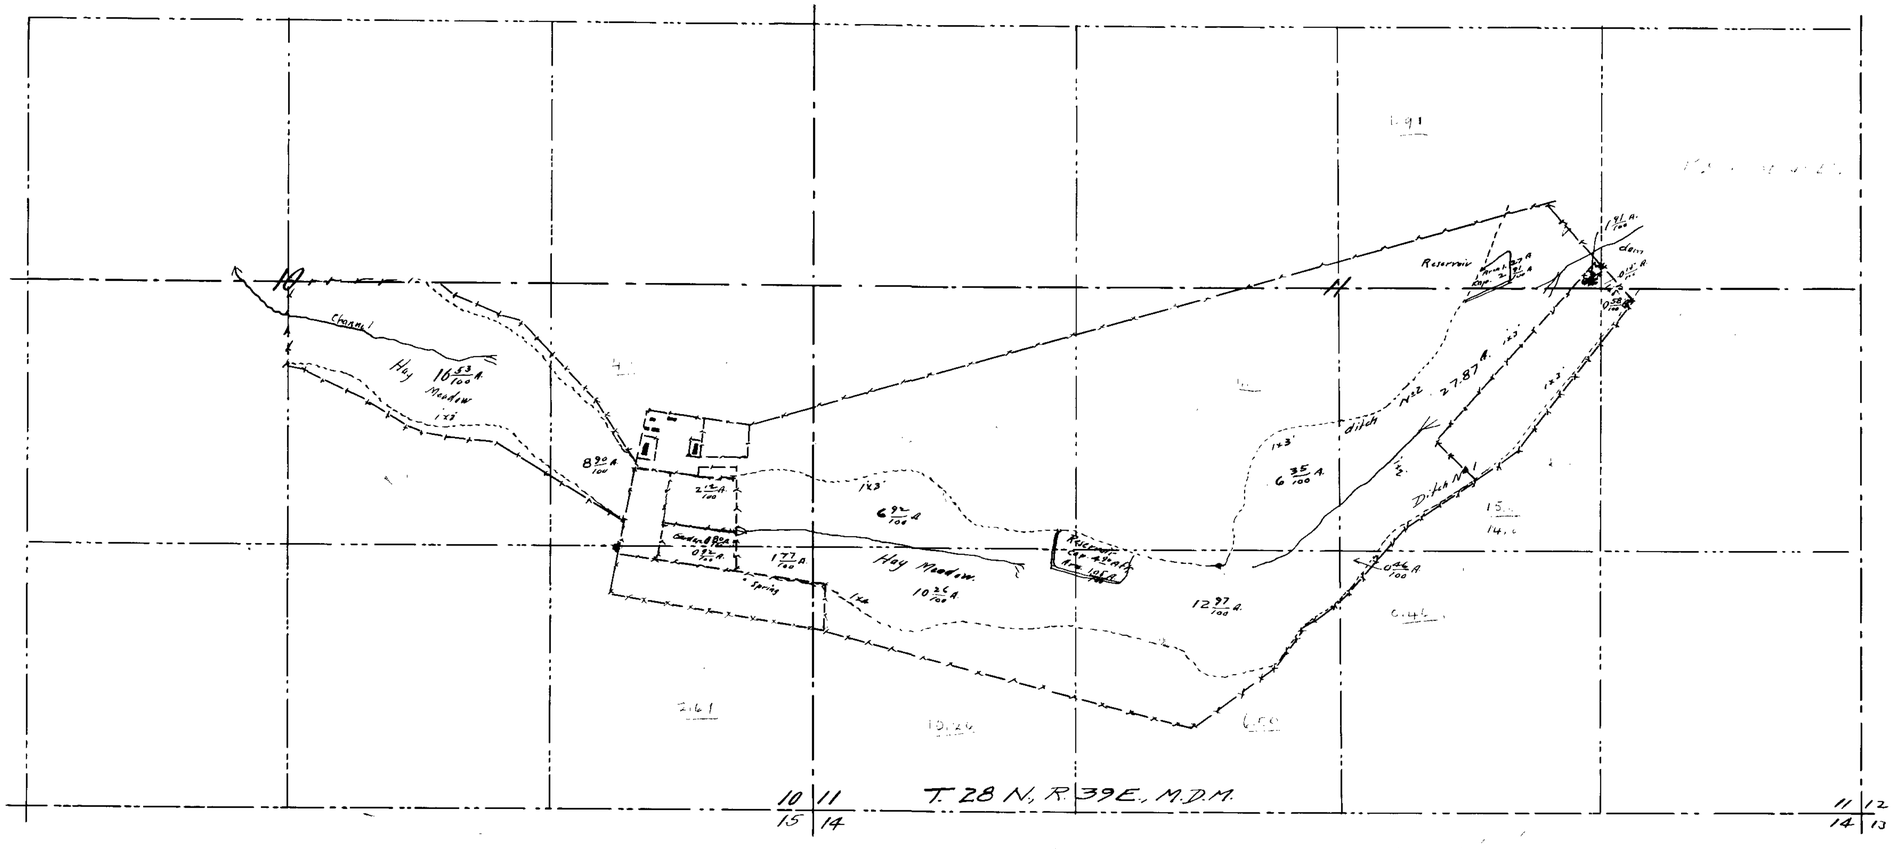

State of Nevada }ss
County of Humboldt }

I, H. H. Sheldon, being first duly sworn, depose and say that the above map is a true and accurate plat of the irrigated works, as taken from the field notes of a survey made by me, completed on the 9th day of March, 1915; that on February 26, 1921 the conditions were the same; that such survey was made at the instance of Pete Etchegoyhen; that the map represents the works described in Permit No 3651, together with the location of streams and ditches in the immediate vicinity.

H. H. Sheldon
Surveyor.

Subscribed and sworn to before me this the 21st day of March, 1921

J. E. Mackey,
Notary Public in and for Humboldt County, Nevada.

FILED

Certificate No. 3188 Issued January 24, 1925

MAP
OF
IRRIGATED LANDS
OF
PETE ETCHEGOYHEN
PERMIT No 3651
GOLCONDA CANON
PERSHING COUNTY NEVADA
MAR 1921 SCALE 1=400

3651