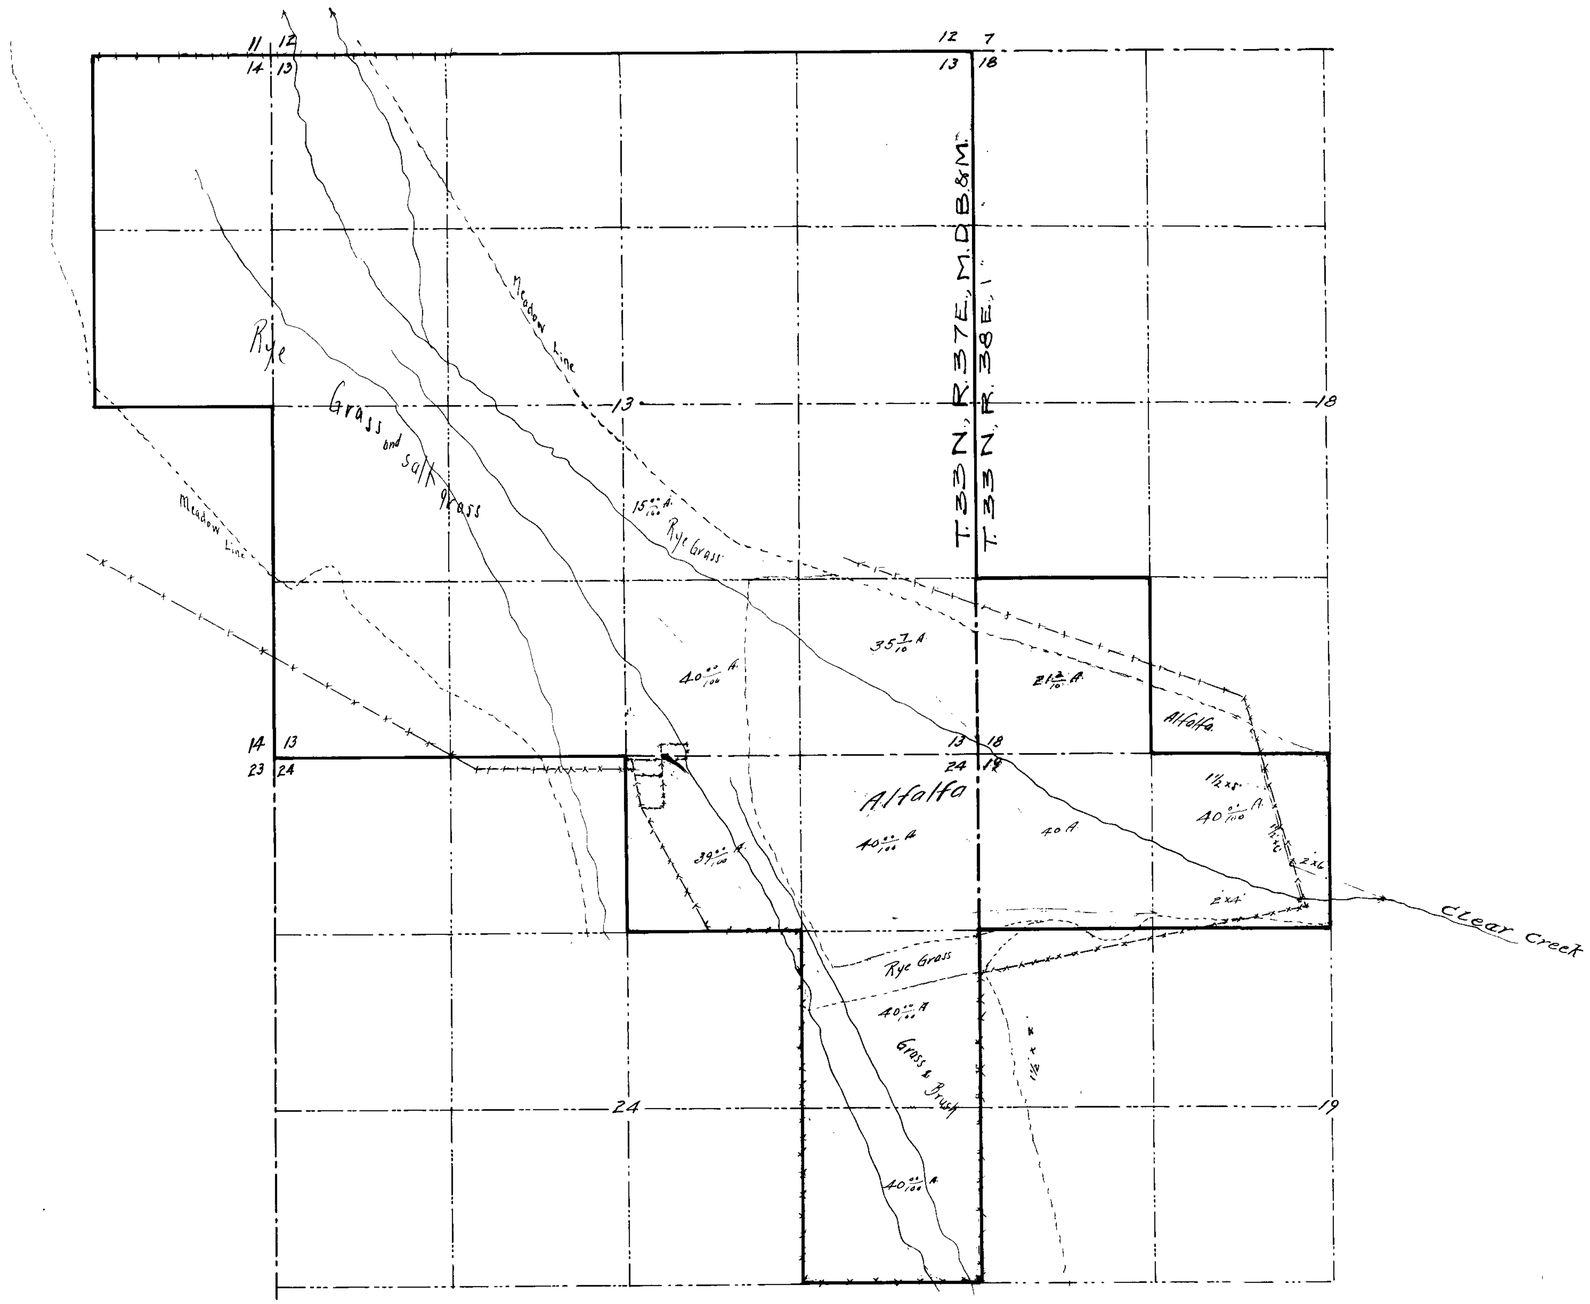

State of Nevada }ss
County of Humboldt }

I, Horace H. Sheldon, being first duly sworn depose and say that the above map is a true and accurate plat of the irrigation works as taken from the field notes of a survey made by me completed on the 29th day of November, 1915; that such survey was made at the instance of the Ellison Ranching Company; that the map represents the works described in Application No. 3700, together with the location of streams and ditches in the immediate vicinity.

Horace H. Sheldon, C.E.
Surveyor.

Subscribed and sworn to before me, this 29th day of August, 1916

L. G. Wilson
Notary Public in and for Humboldt County, Nevada.

FILED
SEP 22 1916

MAP
OF
PROPOSED SYSTEM OF IRRIGATION
OF
ELLISON RANCHING CO
FROM
CLEAR CREEK
PERMIT No. 3700
HUMBOLDT COUNTY, NEVADA
AUG. 1916 SCALE 1" = 600'

3700