3721

T. 27 N. R. 43 E. M. D. M.
T. 26 N.

Sec.	Sub-division	T	R.	Cultivated acreage	Description of Culture	Date of first Culture
7	E½ SE ¼	26 N.	43 E	39.52	Rye Grass	
8	SW ¼	"	"	57.32	" "	
8	NW ¼	"	"	68.01	" "	
~~8~~	~~W½ NE ¼~~	"	"	~~2.23~~	"	

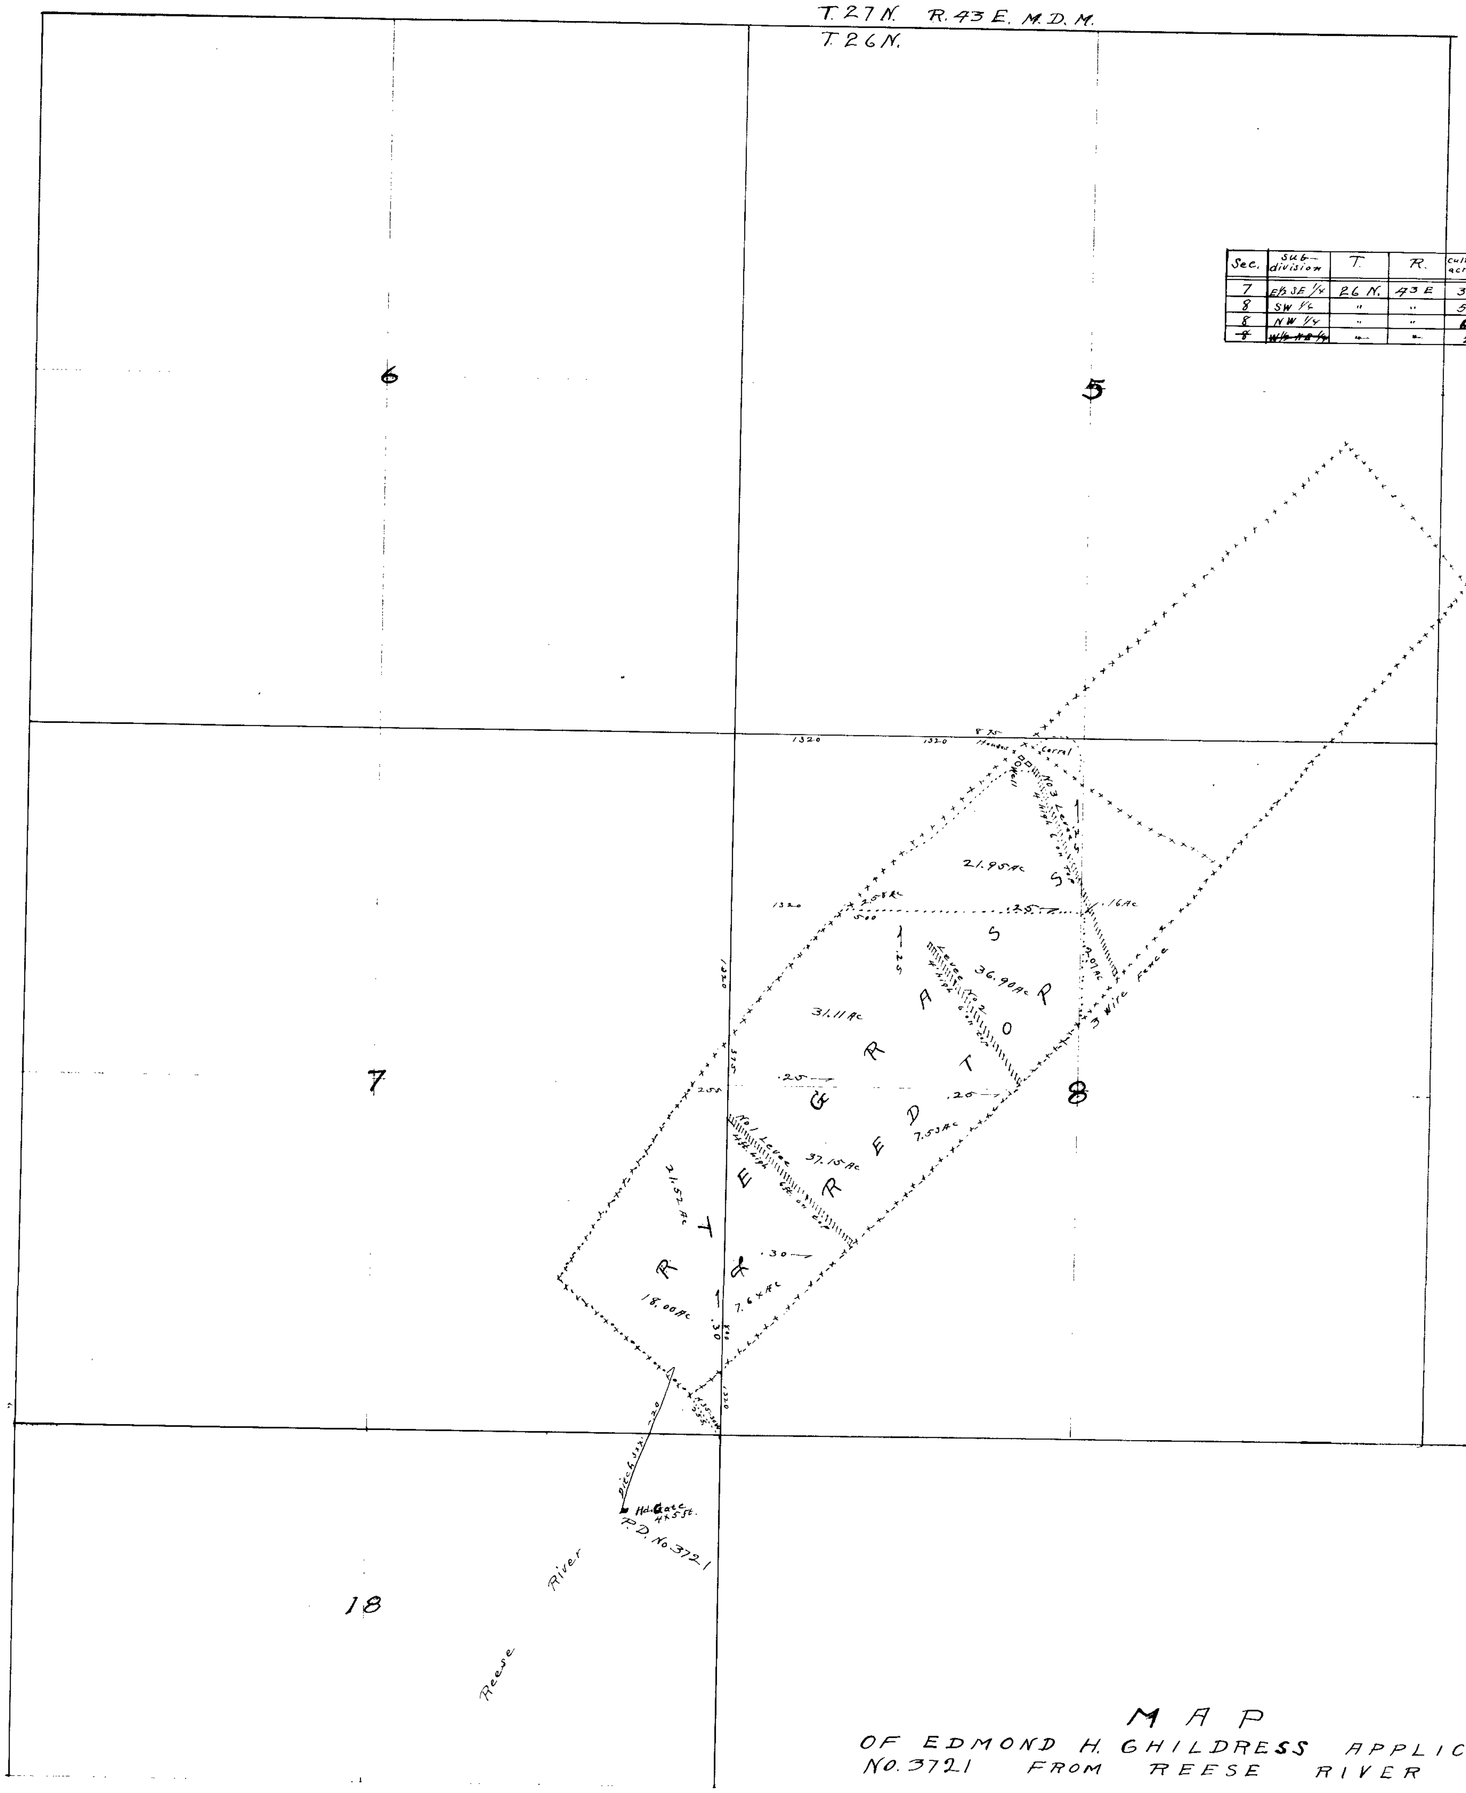

Note:- Reese River at the point shown on this map, spreads over a considerable area; and is controlled only by levees.

Note: 2. The lands embraced in red dotted lines is the acreage irrigated under permit No 3721 and for which proof is made.

SCALE
600 FT. TO ONE INCH

MAP
OF EDMOND H. CHILDRESS APPLICATION NO. 3721 FROM REESE RIVER

STATE OF NEVADA }
COUNTY OF LANDER } SS.

I, O. P. Adams, being first duly sworn, depose and say that the above map is a true and accurate plat of the lands irrigated by Edmond H. Childress, as taken from the field notes of a survey made by me, completed on the 18th day of March 1921.

That the map and survey were made at the instance of Edmond H. Childress, owner of said lands, and that it truly represents the irrigated lands of said Edmond H. Childress.

O. P. Adams
surveyor.

subscribed and sworn to before me, this day of 1921.

Notary Public in and for Lander County, Nevada.

2016
10-3-'22
3721