SECTION	SUBDIVIS-	TOWNSHIP	RANGE	CULTIVATED ACREAGE	DESC'of CULT.	DATE 1ST. CULT.
30	NE¼ of NE¼	28 N.	38 E. M.D.M.	0.7 ACRES	GARDEN	
30	NW¼ of NE¼	28 N.	38 E. M.D.M.	0.80 "	ALF. GREEN.	

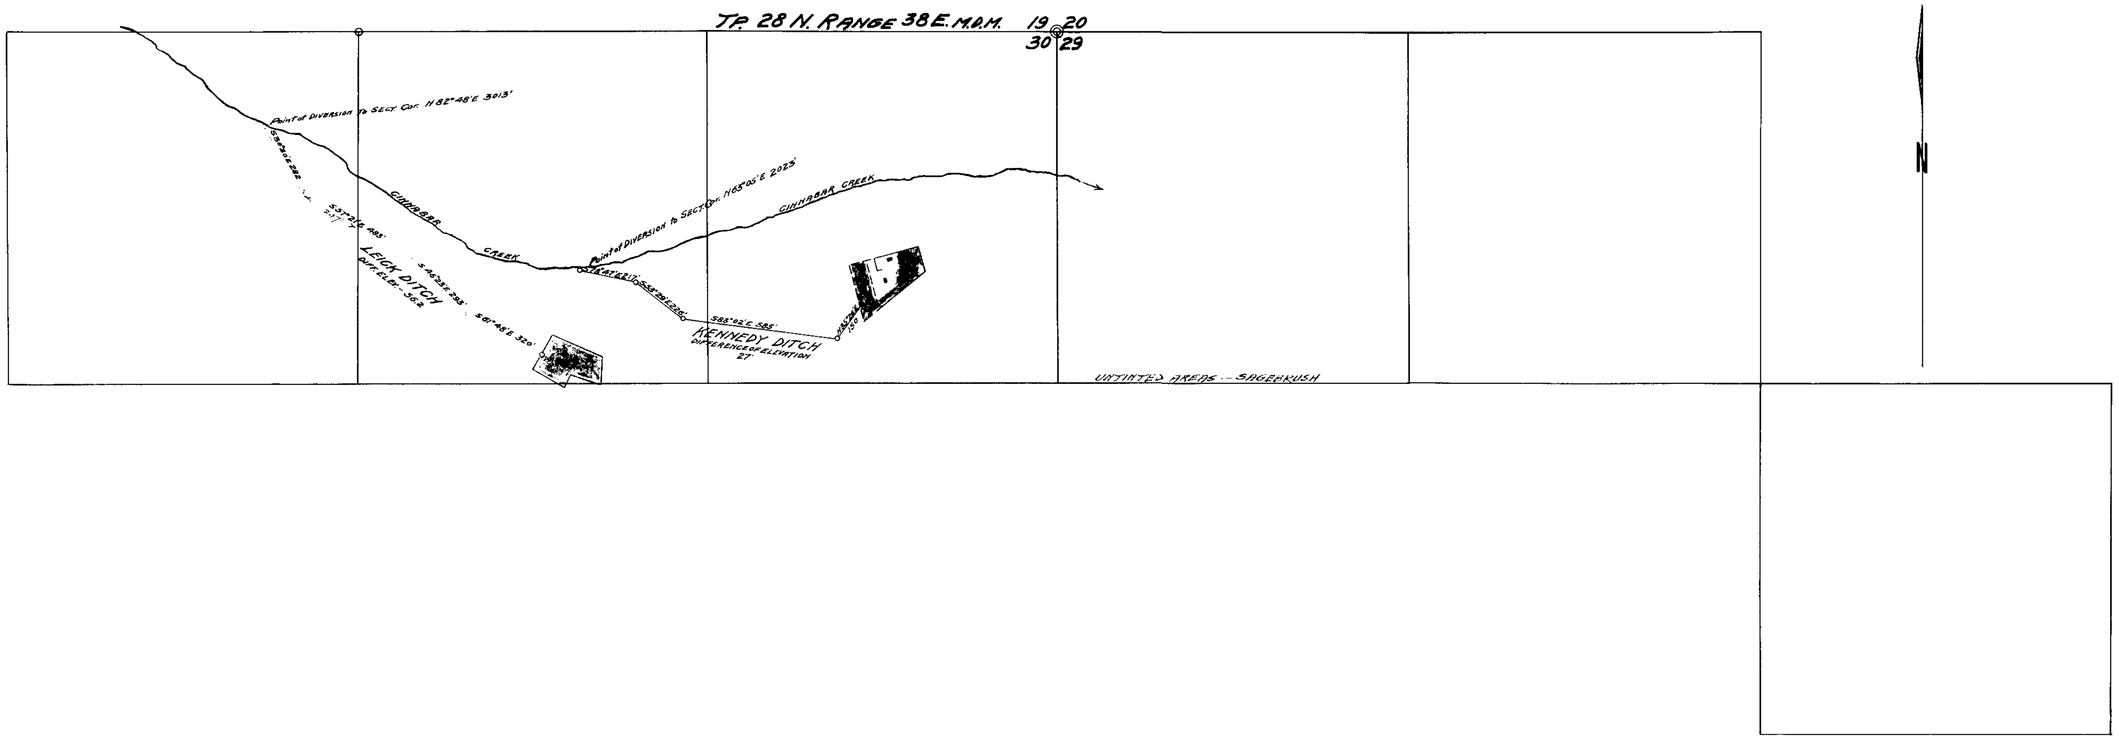

STATE OF NEVADA
COUNTY OF HUMBOLDT } ss.

JOHN H. MORSE, being first duly sworn, deposes and says that this map is a true and accurate plat of the lands irrigated by IDA E. KENNEDY AND JACOB LEICK, as taken from the field notes of a survey made by me, completed on the 21st. day of May 1917.

That the map and survey were made at the instance of IDA E. KENNEDY, one of the owners of said lands, and that it truly represents the irrigated lands of said KENNEDY AND LEICK

John H. Morse
SURVEYOR

Subscribed and sworn to before me this seventh day of June 1917.
J. A. Lipman
Notary Public
My commission expires
May 20th 1918.

CULTURAL MAP
OF THE
KENNEDY AND LEICK PROPERTY
KENNEDY, HUMBOLDT CO. NEVADA
SOURCE OF DIVERSION - CINNABAR CREEK
SCALE, 1 in. = 300 ft.
MAY, 1917.

3727