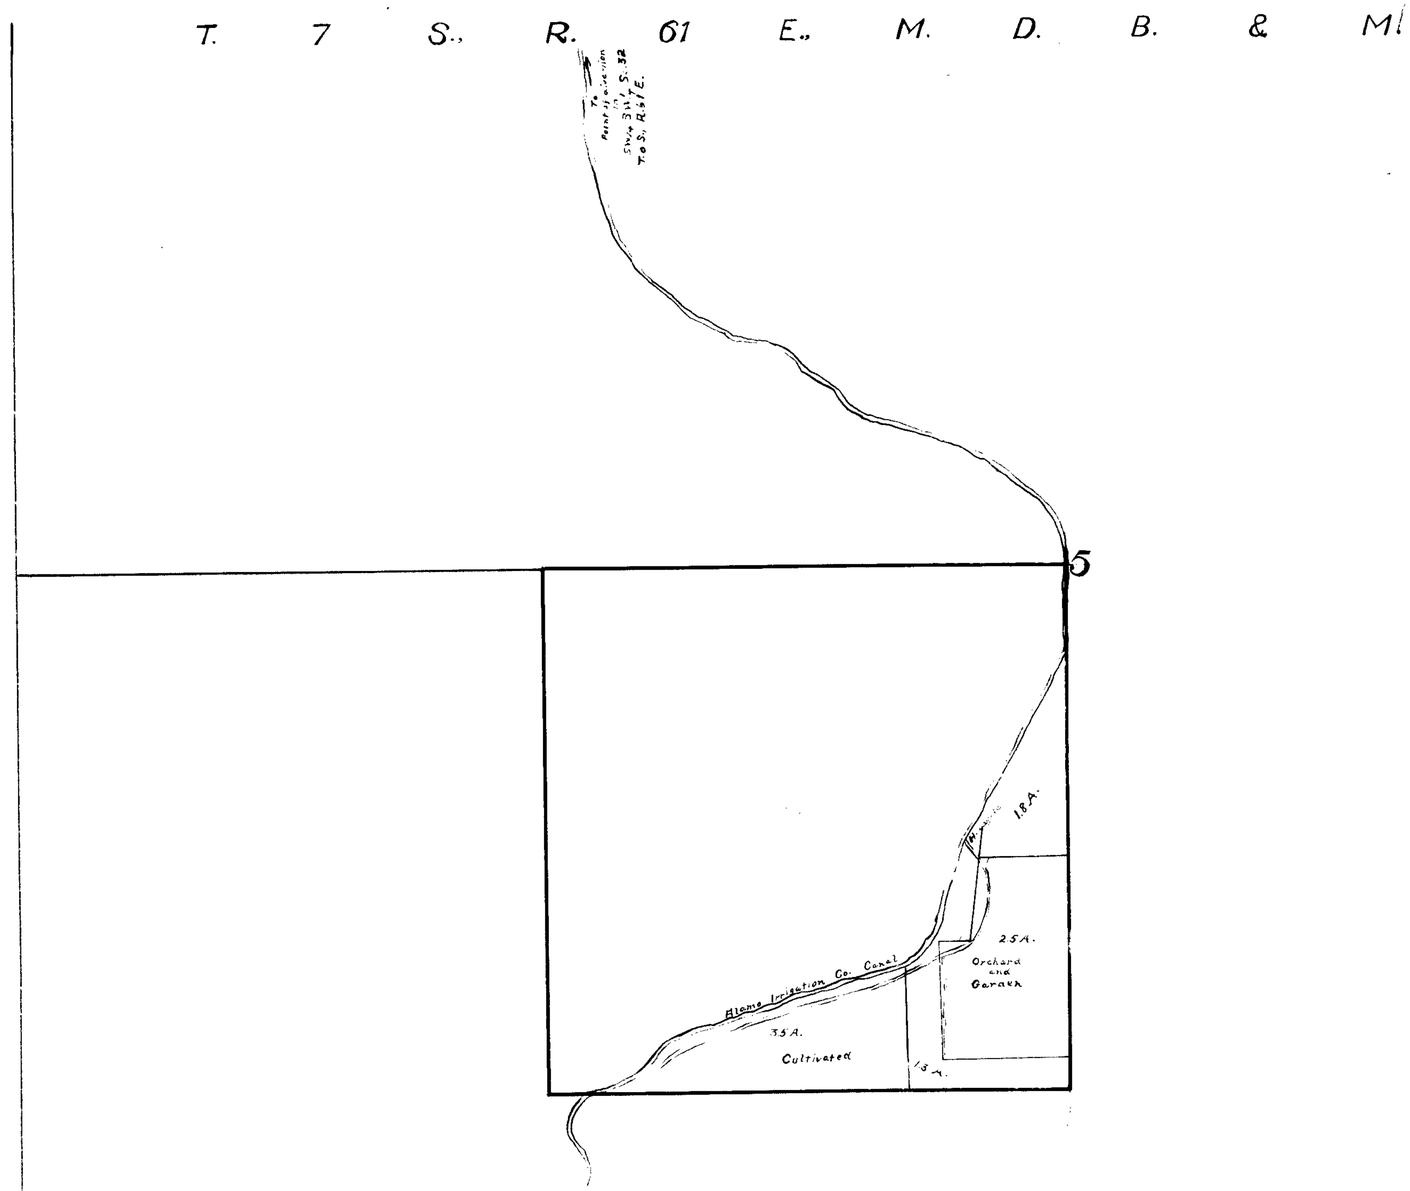

STATE OF NEVADA, } ss.
COUNTY OF LINCOLN, }

I, GEO. T. SAXTON, being first duly sworn, depose and say that the above map is a true and accurate plat of the land irrigated by C. A. Koyen, as taken from the field notes of a survey made by me, completed on the 4th day of Sept. 1918.

That the map and survey were made at the instance of Christian A. Koyen, owner of said land, and that it truly represents the irrigated land of said C. A. Koyen.

Geo. T. Saxton
Surveyor.

Subscribed and sworn to before me, this 4th day of September 1918

[illegible]

935 [illegible] 6.1[illegible] per 0.091 [illegible] 4868 [illegible] per 31 [illegible]

CULTURAL MAP

UNDER APPLICATION No. 3755

Christian A. Koyen, Applicant.

Alamo, Lincoln County, Nevada.

Scale: 200 Ft = 1 inch.

3755