3789

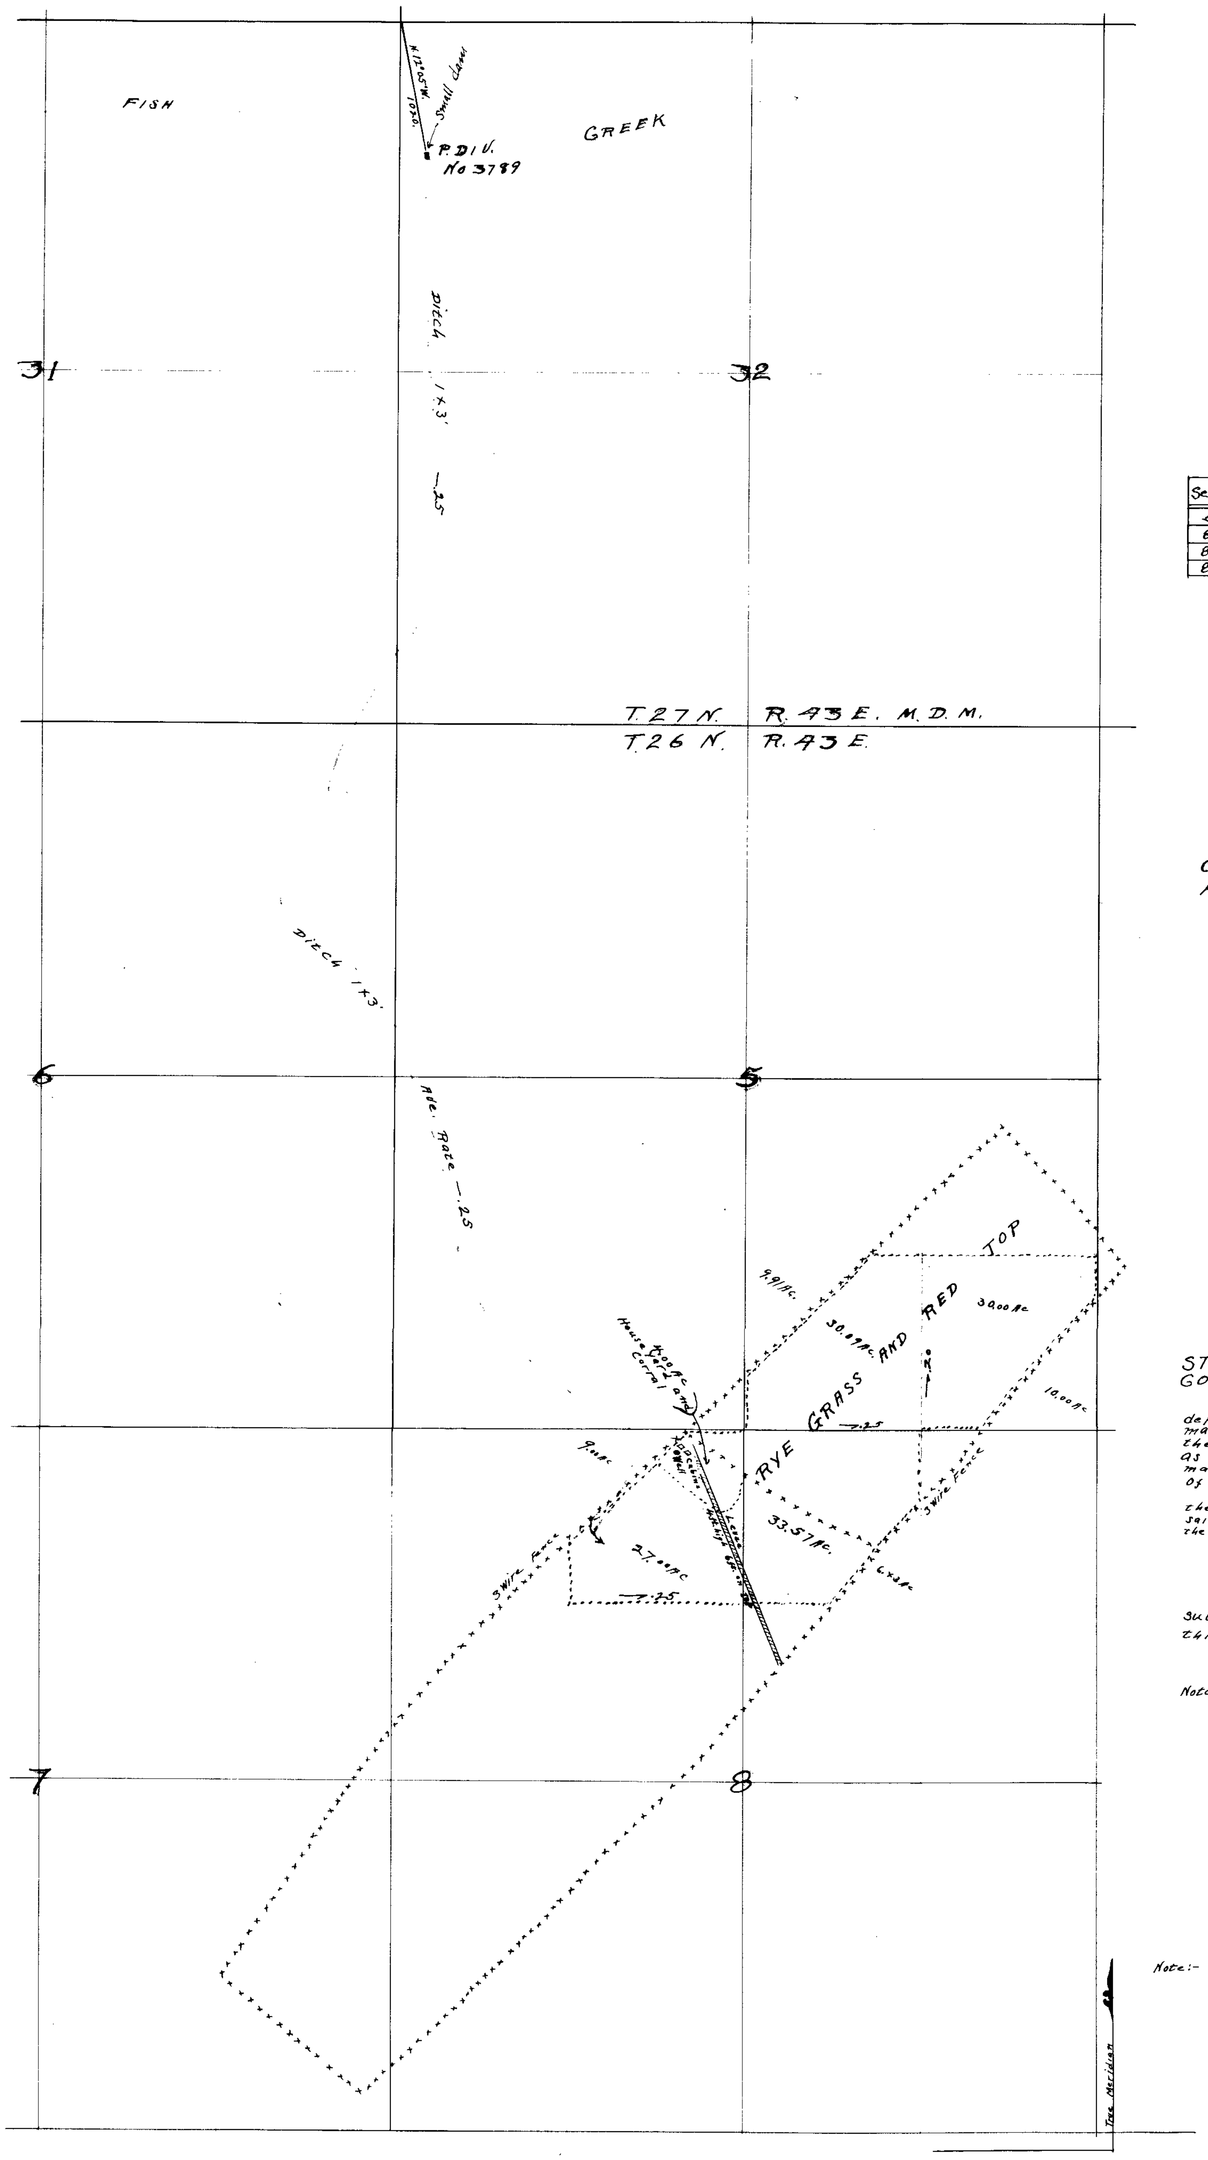


| Sec. | Sub-division | T. | R. | Cultivated Acreage | Discription of culture | Date of first Culture |
|---|---|---|---|---|---|---|
| 5 | S½ SE¼ | 26 N. | 43 E | 60.09 | Rye Grass | |
| 8 | NW¼ NE¼ | " | " | 33.57 | " " | |
| 8 | NE¼ NW¼ | " | " | 27.00 | " " | |
| 8 | " " | " | " | 4.00 | Yard and Corral | |

MAP
OF FRANK CHILDRESS
APPLICATION No. 3789,
FROM FISH GREEK.

STATE OF NEVADA
COUNTY OF LANDER ss

I, O.P. Adams, being first duly sworn, depose and say, that the accompanying map is a true and accurate plat of the lands irrigated by Frank Childress as taken from the field notes of a survey made by me, completed on the 5th day of October 1922.

That the map and survey were made at the instance of Frank Childress owner of said lands, and that it truly represents the irrigated lands of said Frank Childress.

O.P. Adams
Surveyor.

Subscribed and sworn to before me, this 7th day of Feb. 1922

[signature]

Notary Public in and for Lander County, Nevada.

SCALE
600 FT. TO ONE INCH.

Note:- The lands embraced in red dotted lines is the acreage irrigated under Permit No 3789 and for which proof is made.

CES BW.1. 1-9-23.
for 1.276 c.f.s.

June 5, 1923

3789