SECTION	SUBDIVISION	T. N.	R. E.	ACREAGE	DESCRIPTION — CULTURE	DATE — FIRST CULTURE
18	E½ of SW¼	30	57	79.2	Rye Grass & Sage Pasture	
"	"	"	"	11.5	" " " " "	
19	NE¼ of NW¼	"	"	33.2	" " " " "	
"	" "	"	"	6.8	Meadow	
"	NW¼ of NE¼	"	"	13.6	"	
"	" "	"	"	17.9	Rye Grass & Sage B. Pasture	
				162.2		

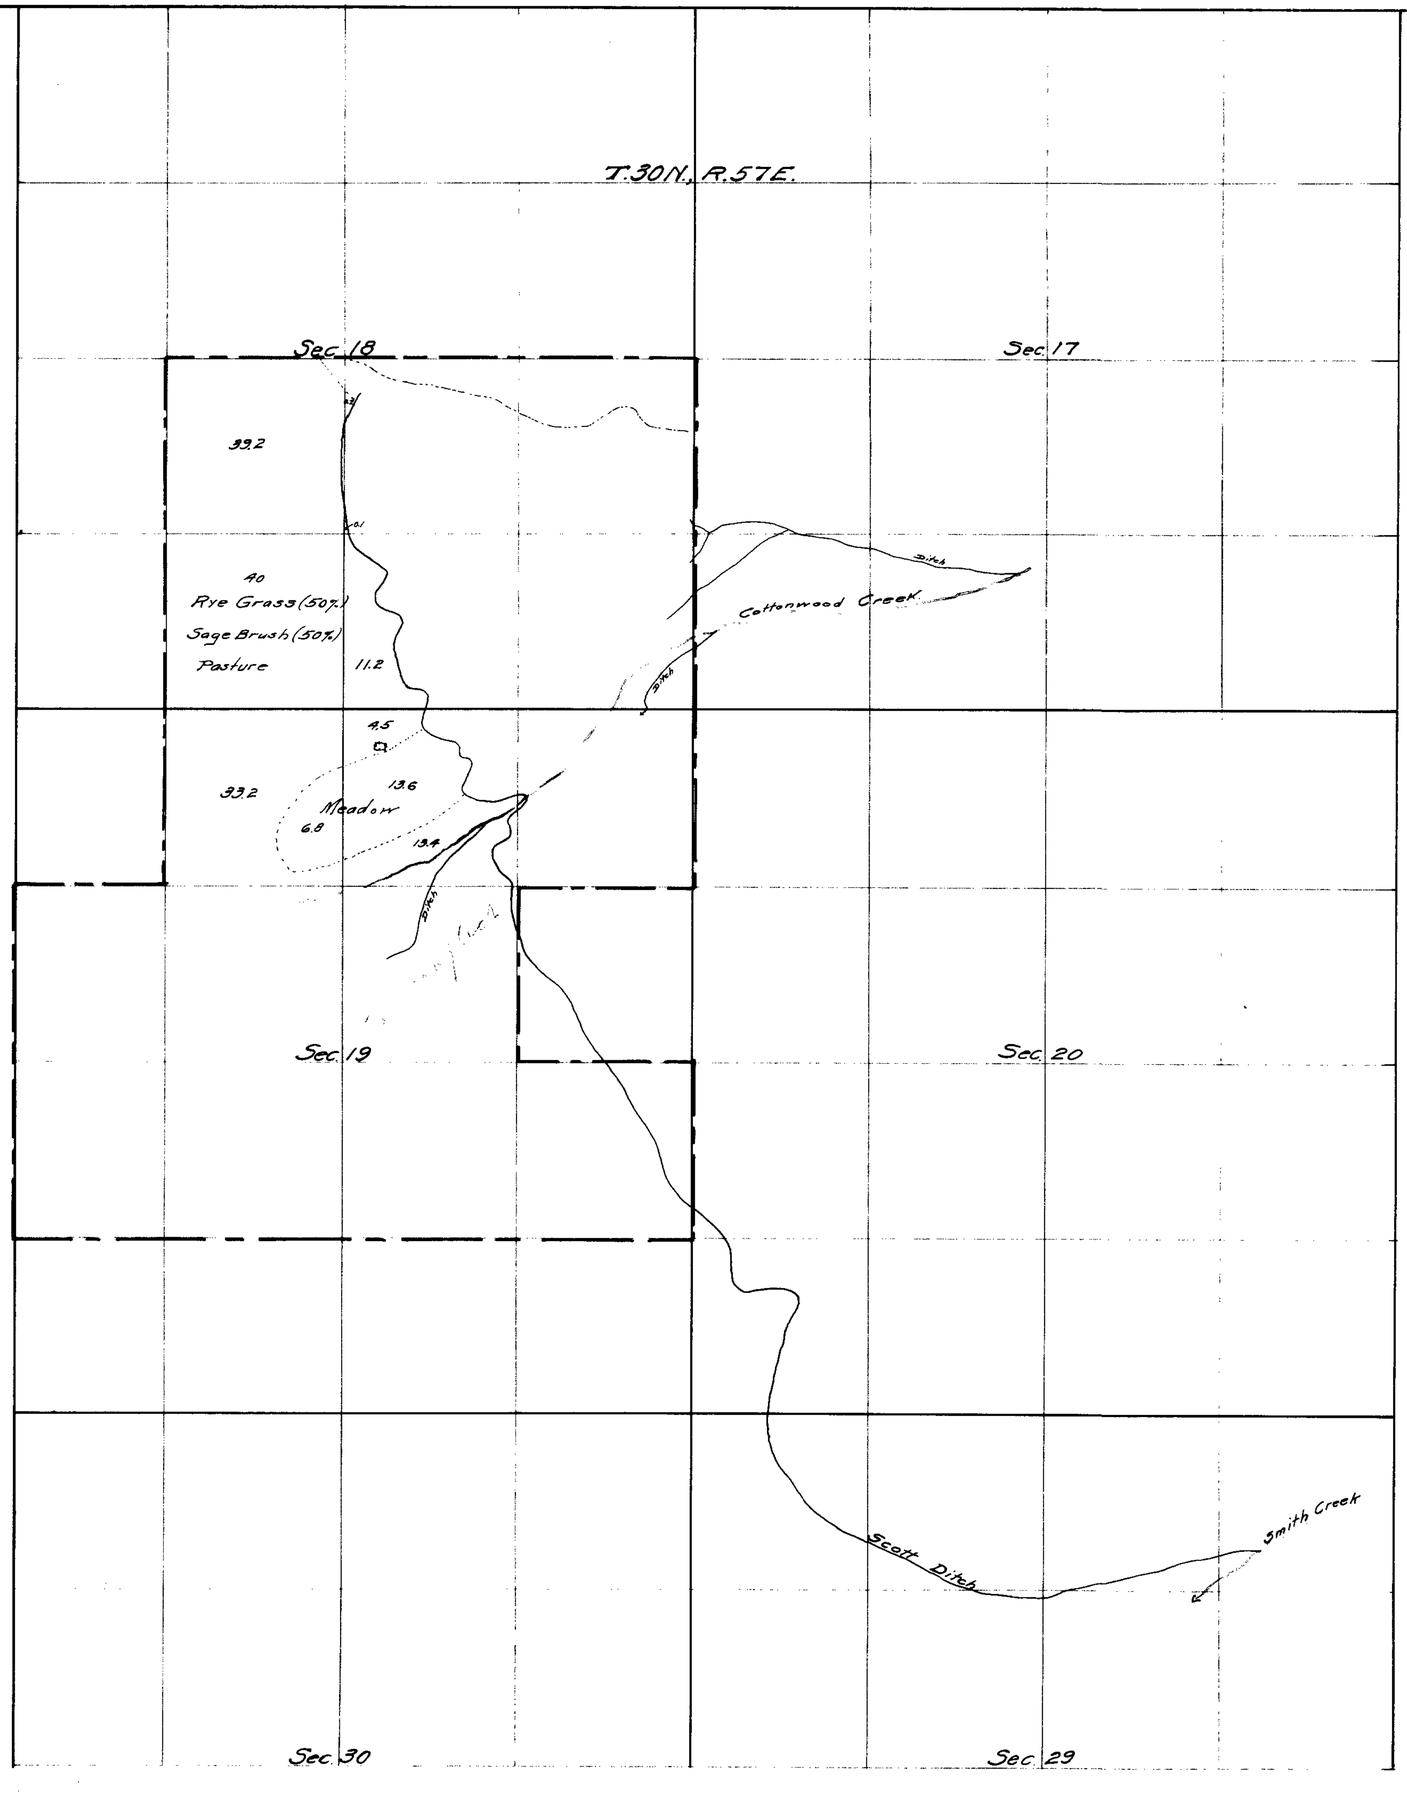

Chas. F. DeArmond
Mrs. Julia Hankins
14th
of September, 1924
Mrs. Julia Hankins
Mrs. Julia Hankins, irrigated under Permit No. 3791
Chas. F. DeArmond
State Water Right Surveyor.
21st Nov. 24.
Mrs. Julia Hankins

Dec. 8, 1924

CULTURAL MAP
PERMIT NO. 3791
OF
MRS. JULIA HANKINS
JIGGS, ELKO COUNTY, NEV.
Scale 1 Inch = 600 Feet

1102, Bk. 5 Feb. 18, 1925 for 1.622 c.f.s. or 486.6 ac. ft.

3791