Sec.	Sub-Division	Township	Range	Cultivated Acreage.	Description of Culture.	Date of first Culture.
5	NW¼ NW¼	12 N	21E	18.70	ALFALFA.	
5	SW¼ NW¼	"	"	3.3	"	
5	" "	"	"	.33	GARDEN.	

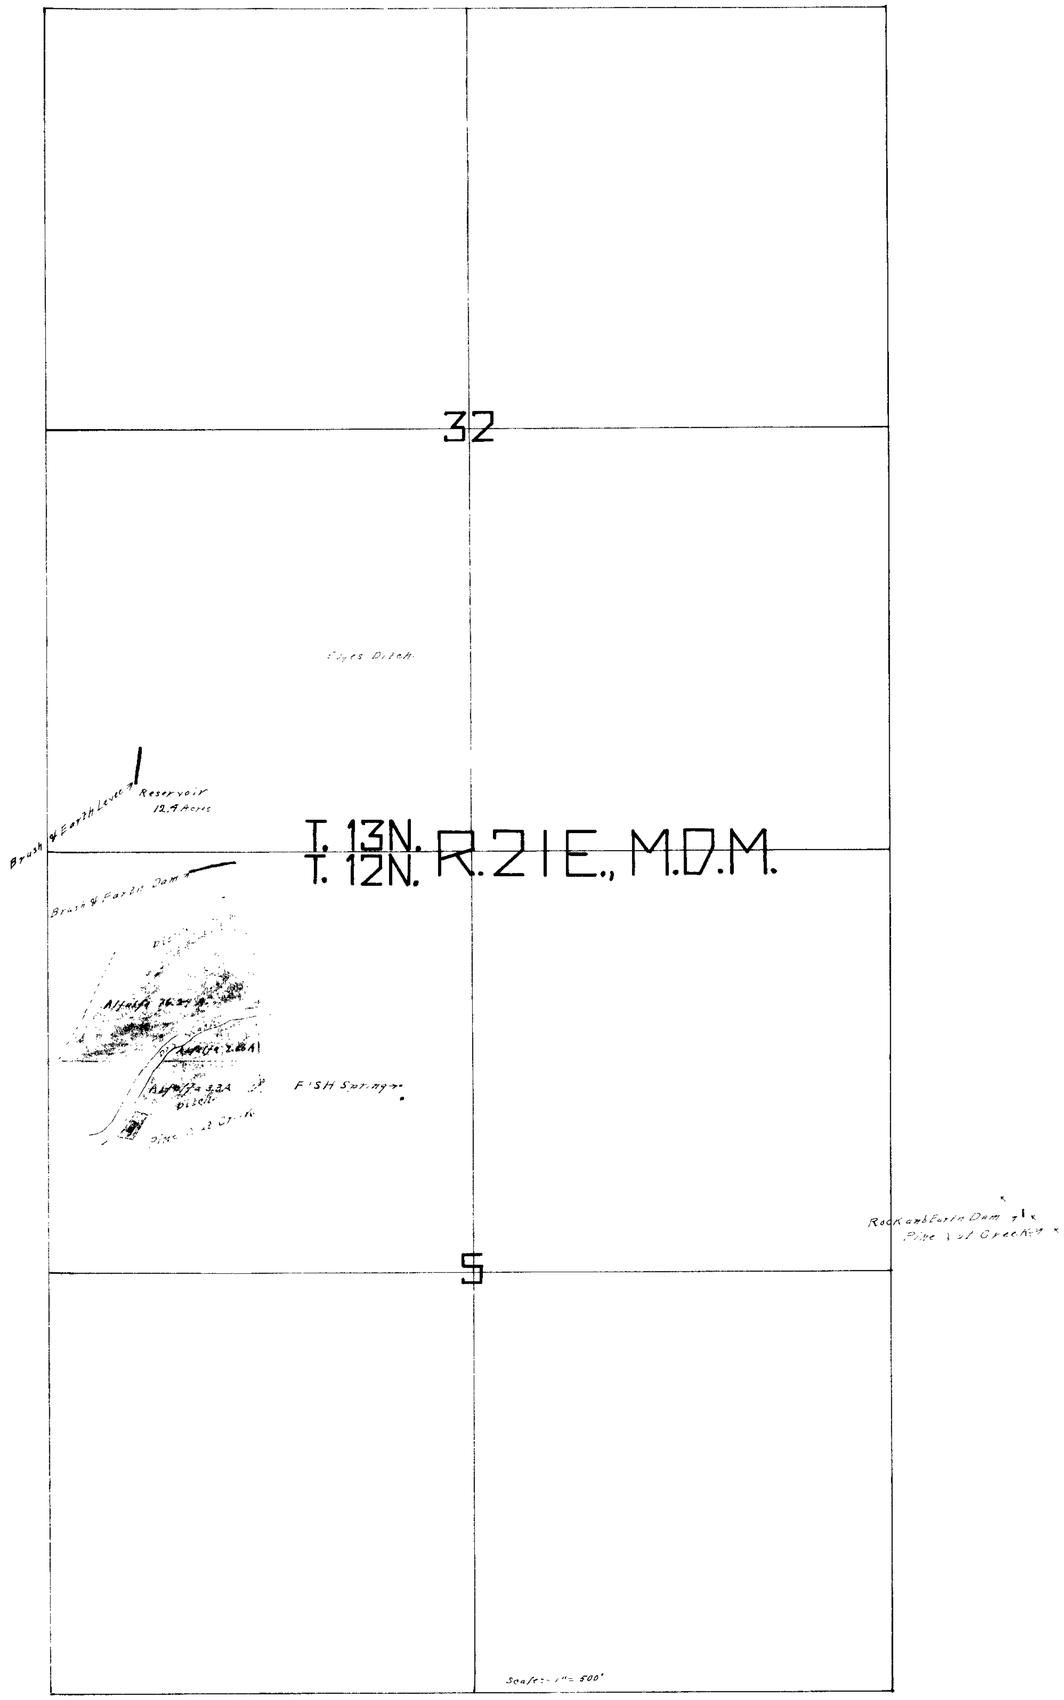

STATE OF NEVADA, SS.
County of Ormsby

I, E. H. Sweet on being first duly sworn, depose and say that the above map is a true and accurate plat of the lands irrigated by Fritz Elges, as taken from the field notes of a survey made by me, completed on the 22nd day of [illegible] 1923.

That the map and survey were made at the instance of Fritz Elges owner of said lands, and that it truly represents the irrigated lands of said Fritz Elges.

E. H. Sweet
State Water Right Surveyor.

Subscribed and sworn to before me,
this 4th day of May 1923.

[illegible]

Notary Public in and for Ormsby County, Nev.
My commission expires [illegible]

CULTURE MAP OF LAND IRRIGATED BY FRITZ ELGES FROM PINE NUT CREEK.

May 1, 1923

PERMIT 3826.

3826