Section	Subdivision	Township	Range	Cultivated Acreage	Description of Culture	Date of First Culture
14	N.W¼ N.W¼	23 N	18 E	5.55	Meadow Pasture	
"	S.W¼ "	"	"	34.20	Sage "	
"	" S.E¼	"	"	10.80	" "	
"	"	"	"	23.50	" "	
"	N.W¼ "	"	"	3.00	Meadow Pas "	
"	" "	"	"	0.70	" "	
"	N.E¼ S.W¼	"	"	2.30	Sage "	
"	S.E¼ "	"	"	1.10	Meadow "	
23	N.W¼ N.E¼	"	"	15.85		
"	S.W¼ "	"	"	15.00	Sage "	
"	N.E¼ N.W¼	"	"	13.35	" "	
"	" "	"	"	3.35	Meadow "	
"	S.E¼ "	"	"	20.15	Sage "	
"	N.W¼ S.E¼	"	"	22.20	" "	
"	" "	"	"	26.50	" "	
"	S.W¼ "	"	"	0.30	Alfalfa	
"	" "	"	"	9.70	"	
"	N.E¼ S.W¼	"	"	4.00	Sage "	
"	" "	"	"	5.50	" "	
"	" "	"	"	7.95	Grain	
"	" "	"	"	3.85	Alfalfa	
"	S.W¼ "	"	"	0.30	Grain	
"	" "	"	"	0.30	Garden	
"	S.E¼ "	"	"	22.15	Alfalfa	
"	" "	"	"	1.20	Grain	
"	" "	"	"	1.20	Garden	
"	" "	"	"	0.60	Pasture	
			Total Acreage	261.60		
			" Pasture	212.55		
			" Alfalfa	36.10		
			" Grain	10.55		
			" Garden	2.00		

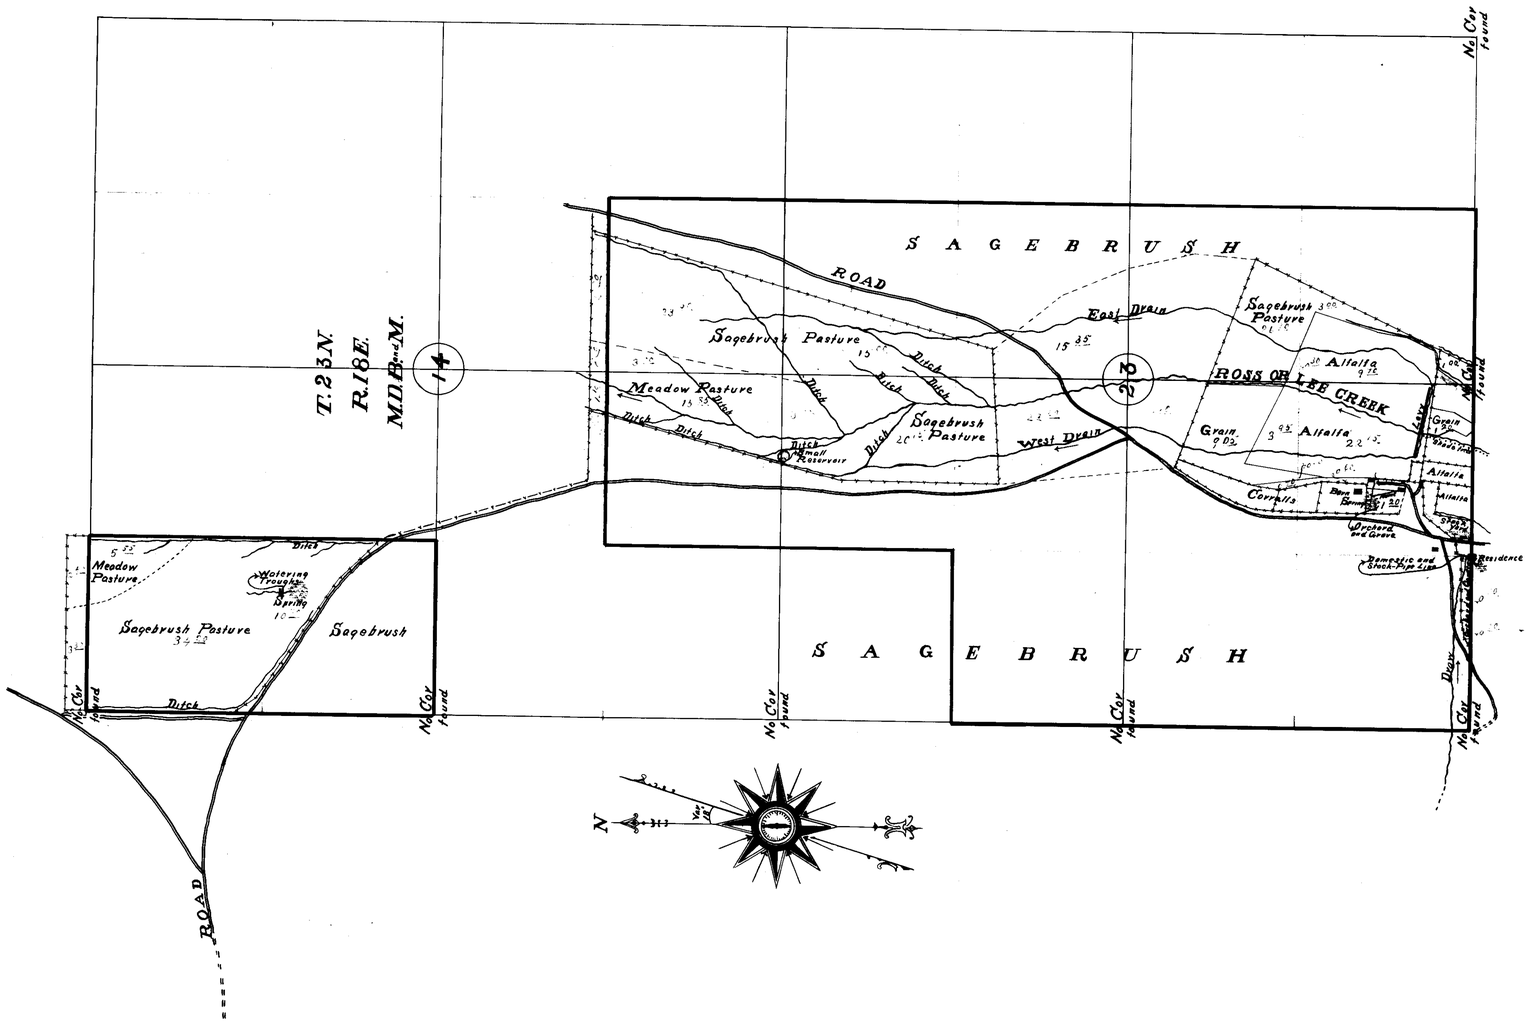

STATE OF NEVADA,
County of WASHOE } ss.

O. C. SMITH, being first duly sworn, deposes and says that the accompanying map is a true and accurate plat of the land irrigated by O. C. ROSS, as taken from the field notes of a survey made by me (or under my supervision and direction), completed on the 6th day of SEPTEMBER, 1914.

That the map and survey were made at the instance of O. C. ROSS, and that it truly represents the irrigated lands of said O. C. ROSS.

O. C. SMITH
Surveyor

Subscribed and sworn to before me this ____ day of ____, 191

Notary Public in and for ____ County, Nevada

under No. 3847

OFFICE OF STATE ENGINEER
CARSON CITY, NEVADA

CULTURAL MAP OF LANDS OF
O. C. ROSS

No. 1

Water Source ROSS OR LEE CREEK SPRINGS
Tributary of LOST LAKE CREEK
County of WASHOE

Surveyed by O. C. SMITH, [redacted] 6th, 1914
Mapped by O. C. SMITH, [redacted] 16th, 1914
Checked by ____, 191
Approved by ____, 191

SCALE: 1 inch=600 feet

STATE PRINTING OFFICE JOE FARNSWORTH, SUPT.

3847

Section	Subdivision	Township	Range	Cultivated Acreage	Description of Culture	Date of First Culture
35	S.E.¼ S.W.¼	23 N	18 E	8.45	Pasture	
"	S.W.¼ S.E.¼	"	"	1.90	"	
"	N.E.¼ N.W.¼	"	"	7.30	"	
"	S.E.¼ N.W.¼	"	"	6.00	"	
"	N.E.¼ "	"	"	9.30	"	
"	N.W.¼	"	"	3.05	"	
26	S.W.¼ S.W.¼	"	"	10.30	"	
"	N.W.¼ "	"	"	6.77	"	
"	" "	"	"	3.80	Meadow	
"	" "	"	"	2.40	Grain	
"	S.W.¼ N.W.¼	"	"	3.10	"	
"	S.W.¼ "	"	"	5.50	Meadow	
"	N.W.¼ "	"	"	25.80	Grain	
"	" "	"	"	2.15	Garden	
"	" "	"	"	0.21	Meadow	
"	" "	"	"	2.50	Pasture	
"	N.E.¼ "	"	"	7.70	"	
"	" "	"	"	19.65	Meadow	
"	" "	"	"	2.55	Garden	
"	" "	"	"	0.70	Alfalfa	
"	" "	"	"	0.10	Grain	
"	N.W.¼ N.E.¼	"	"	0.64	Pasture	
"	S.W.¼	"	"	2.55	"	
"	S.E.¼ N.W.¼	"	"	1.10	"	
			Total Acreage	132.11		
			" Meadow	26.16		
			" Grain	32.29		
			" Garden	4.70		
			" Alfalfa	0.80		
			" Pasture	66.56		

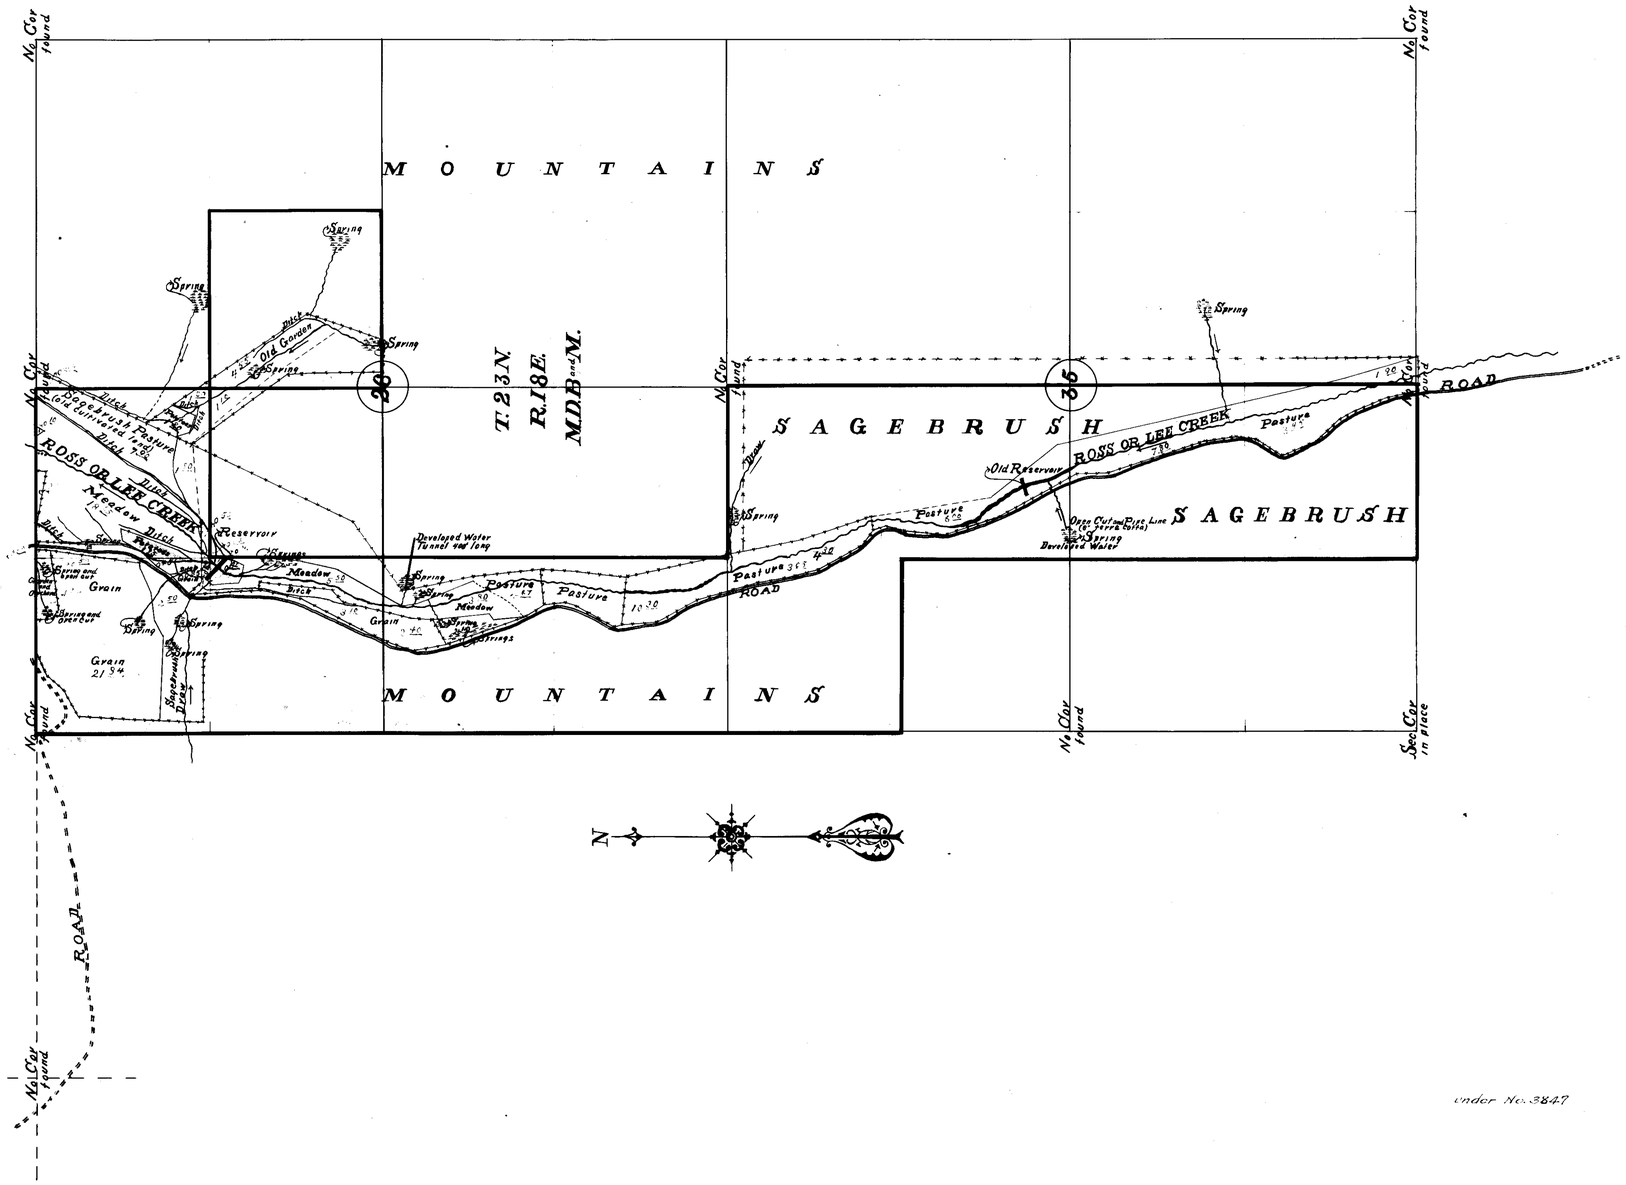

STATE OF NEVADA,
County of WASHOE } ss.

C C SMITH, being first duly sworn, deposes and says that the accompanying map is a true and accurate plat of the land irrigated by O C ROSS, as taken from the field notes of a survey made by me (or under my supervision and direction), completed on the 6th day of [redacted], 1914.

That the map and survey were made at the instance of O C ROSS, and that it truly represents the irrigated lands of said O C ROSS.

C C SMITH
Surveyor

Subscribed and sworn to before me this ..... day of ....., 191

Notary Public in and for ..... County, Nevada

under No. 3847

OFFICE OF STATE ENGINEER
CARSON CITY, NEVADA

CULTURAL MAP OF LANDS OF
O C ROSS

No. 2

Water Source ROSS OR LEE [redacted] GS

Tributary of [redacted] CREEK

County of [redacted]

Surveyed by C C [redacted] 6th, 1914

Mapped by C C [redacted] 15th, 1914

Checked by ....., 191

Approved by ....., 191

SCALE: 1 inch=600 feet

STATE PRINTING OFFICE [redacted] JOE FARNSWORTH, SUPT.

3847