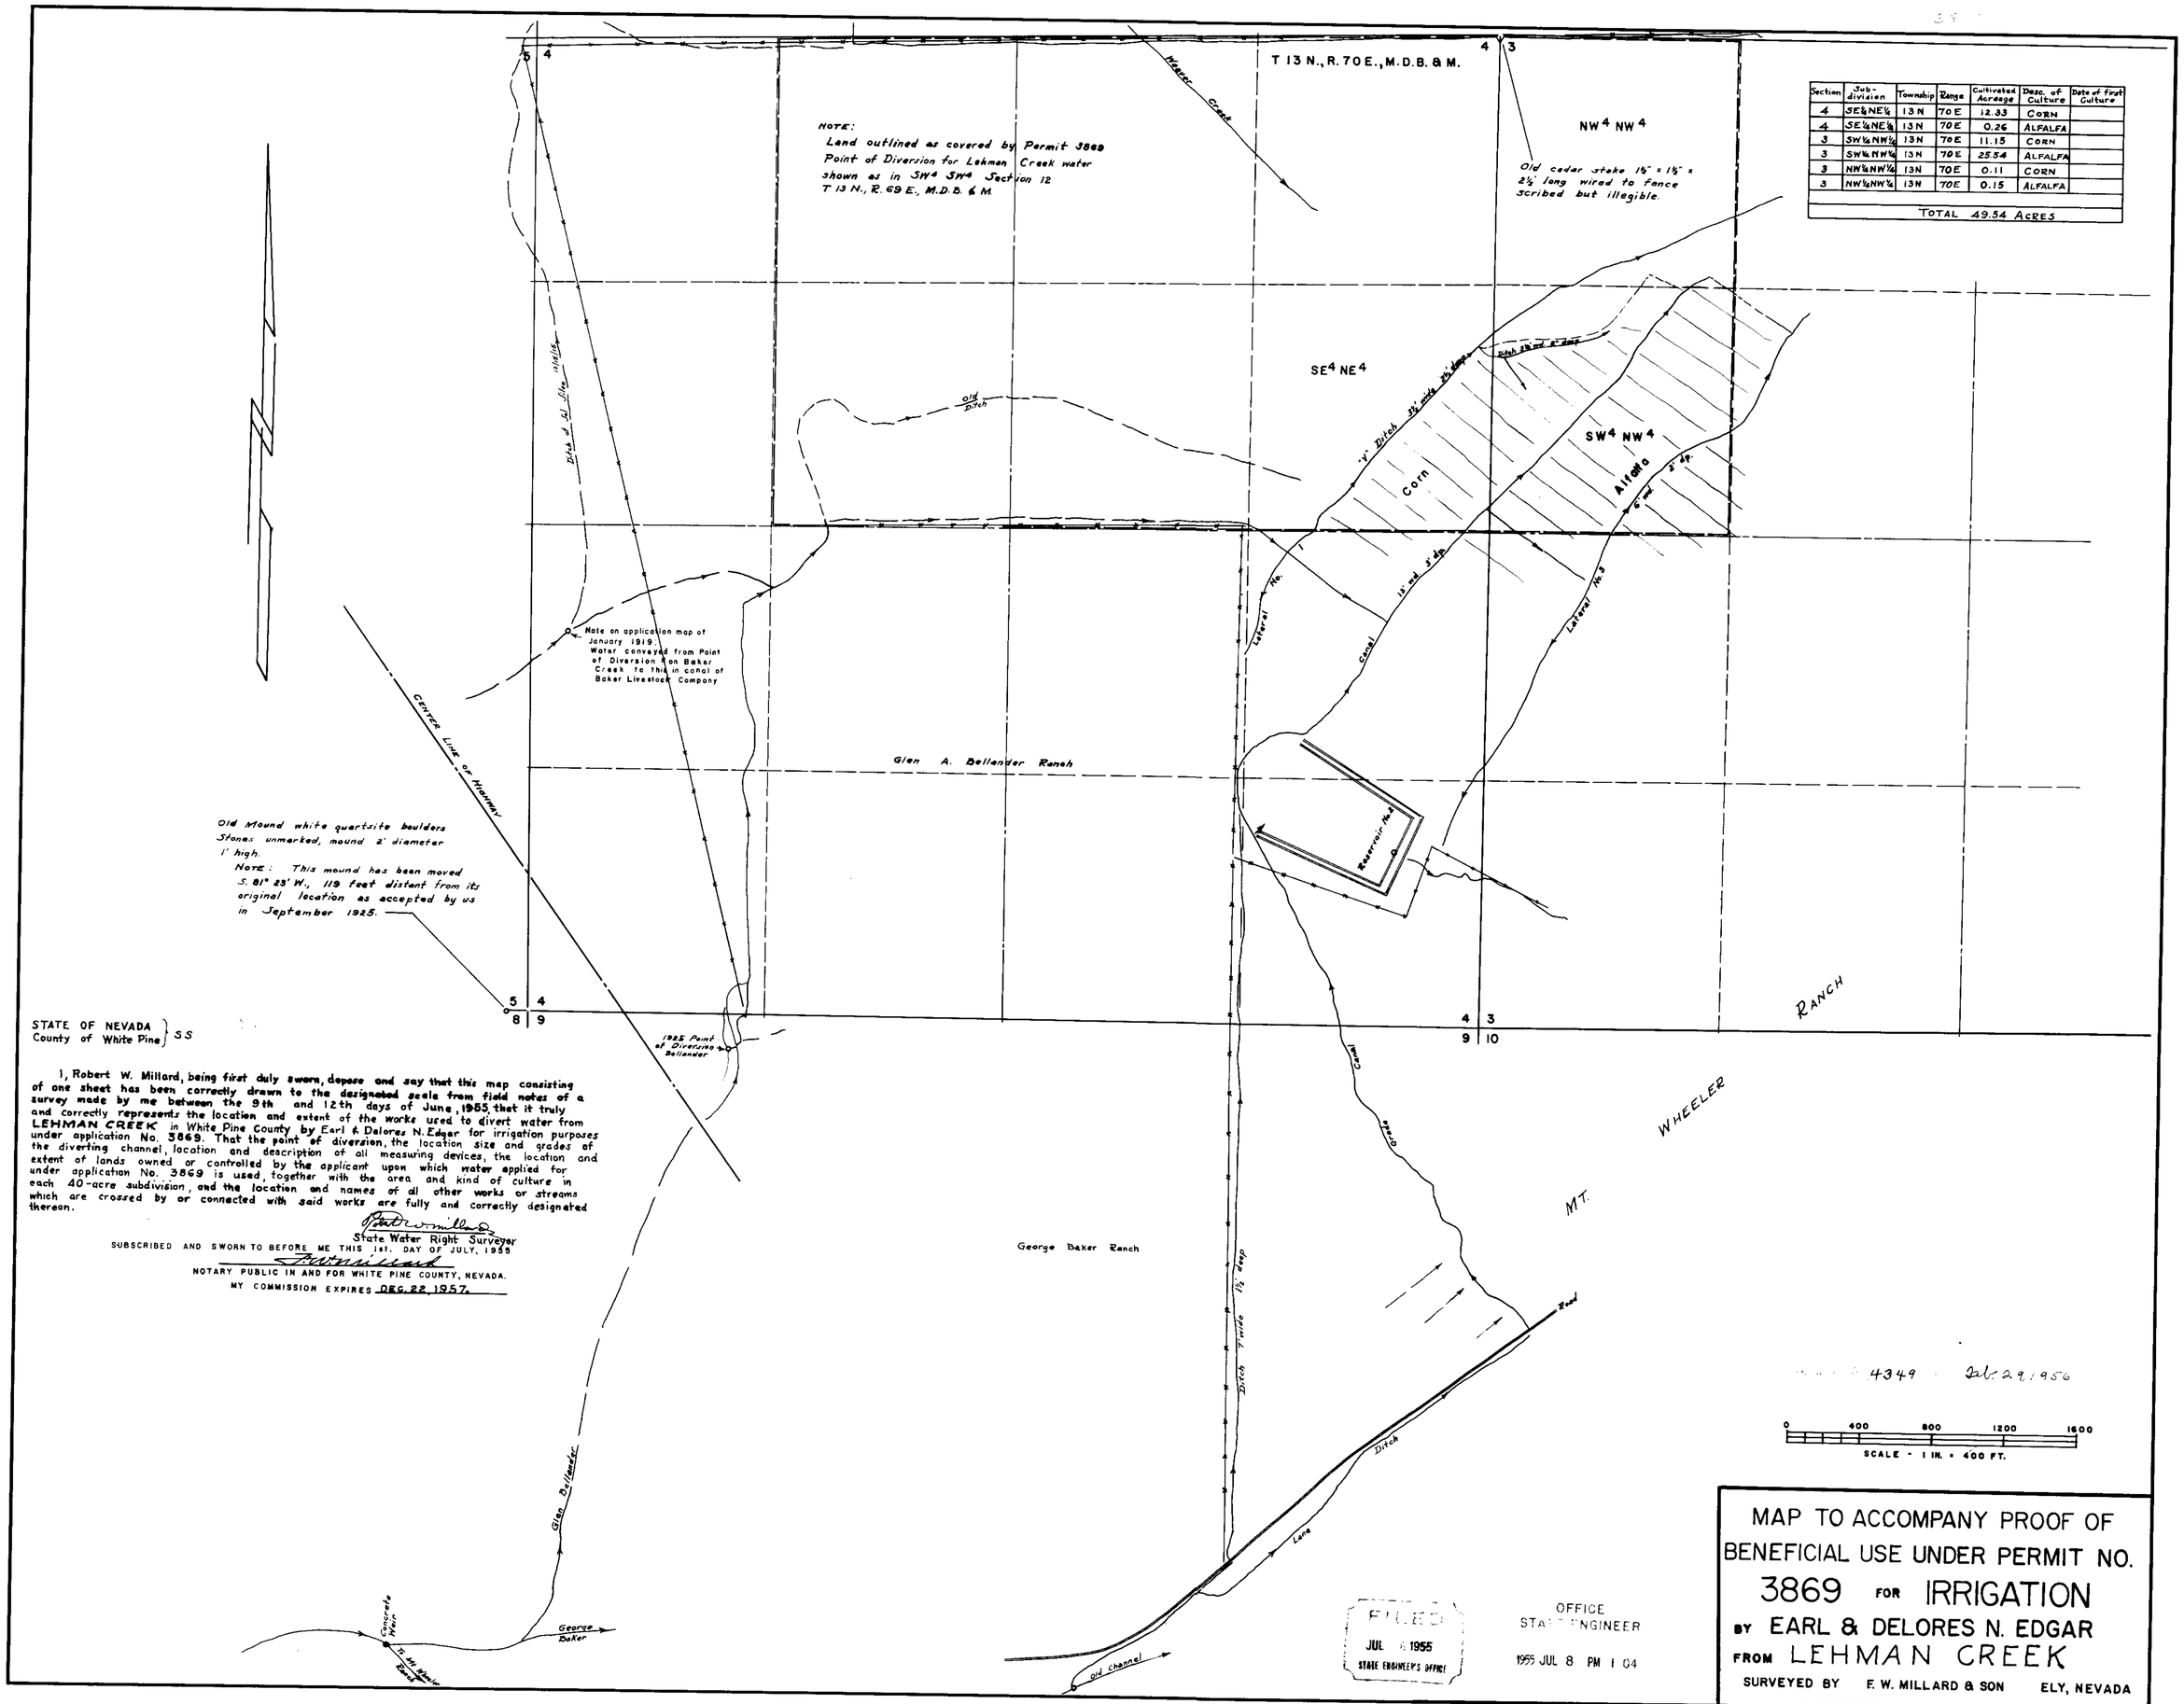

Section	Subdivision	Township	Range	Cultivated Acreage	Desc. of Culture	Date of first Culture
4	SE¼NE¼	13 N	70 E	12.33	CORN	
4	SE¼NE¼	13 N	70 E	0.26	ALFALFA	
3	SW¼NW¼	13 N	70 E	11.15	CORN	
3	SW¼NW¼	13 N	70 E	25.54	ALFALFA	
3	NW¼NW¼	13 N	70 E	0.11	CORN	
3	NW¼NW¼	13 N	70 E	0.15	ALFALFA	
TOTAL 49.54 ACRES						

STATE OF NEVADA
County of White Pine } SS

I, Robert W. Millard, being first duly sworn, depose and say that this map consisting of one sheet has been correctly drawn to the designated scale from field notes of a survey made by me between the 9th and 12th days of June, 1955, that it truly and correctly represents the location and extent of the works used to divert water from LEHMAN CREEK in White Pine County by Earl & Delores N. Edgar for irrigation purposes under application No. 3869. That the point of diversion, the location size and grades of the diverting channel, location and description of all measuring devices, the location and extent of lands owned or controlled by the applicant upon which water applied for under application No. 3869 is used, together with the area and kind of culture in each 40-acre subdivision, and the location and names of all other works or streams which are crossed by or connected with said works are fully and correctly designated thereon.

Robert W. Millard
State Water Right Surveyor

SUBSCRIBED AND SWORN TO BEFORE ME THIS 1st. DAY OF JULY, 1955

Robert W. Millard
NOTARY PUBLIC IN AND FOR WHITE PINE COUNTY, NEVADA.
MY COMMISSION EXPIRES DEC. 22, 1957.

FILED
JUL 8 1955
STATE ENGINEER'S OFFICE

OFFICE
STATE ENGINEER
1955 JUL 8 PM 1 04

MAP TO ACCOMPANY PROOF OF BENEFICIAL USE UNDER PERMIT NO. 3869 FOR IRRIGATION
BY EARL & DELORES N. EDGAR
FROM LEHMAN CREEK
SURVEYED BY F. W. MILLARD & SON ELY, NEVADA

3869