Section	Subdivision	Township	Range	Approximate Average	Description of Culture	Date of First Cu...
22	S.E¼ of SE¼	43 N.	54 E.	28.8	Pasture	
23	N.W¼ of NE¼	"	"	37.0	"	
"	" "	"	"	3.0	Meadow	
"	S.E¼ of NE¼	"	"	1.2	"	
"	" "	"	"	38.1	Pasture	
"	S.W¼ of NE¼	"	"	39.8	"	
"	" "	"	"	0.2	Meadow	
"	S.E¼ of NW¼	"	"	4.2	"	
"	" "	"	"	35.8	Pasture	
"	N.E¼ of SW¼	"	"	39.3	"	
"	N.W¼ of SW¼	"	"	40.0	"	
"	SW¼ of SW¼	"	"	18.0	"	
			Total	285.4		

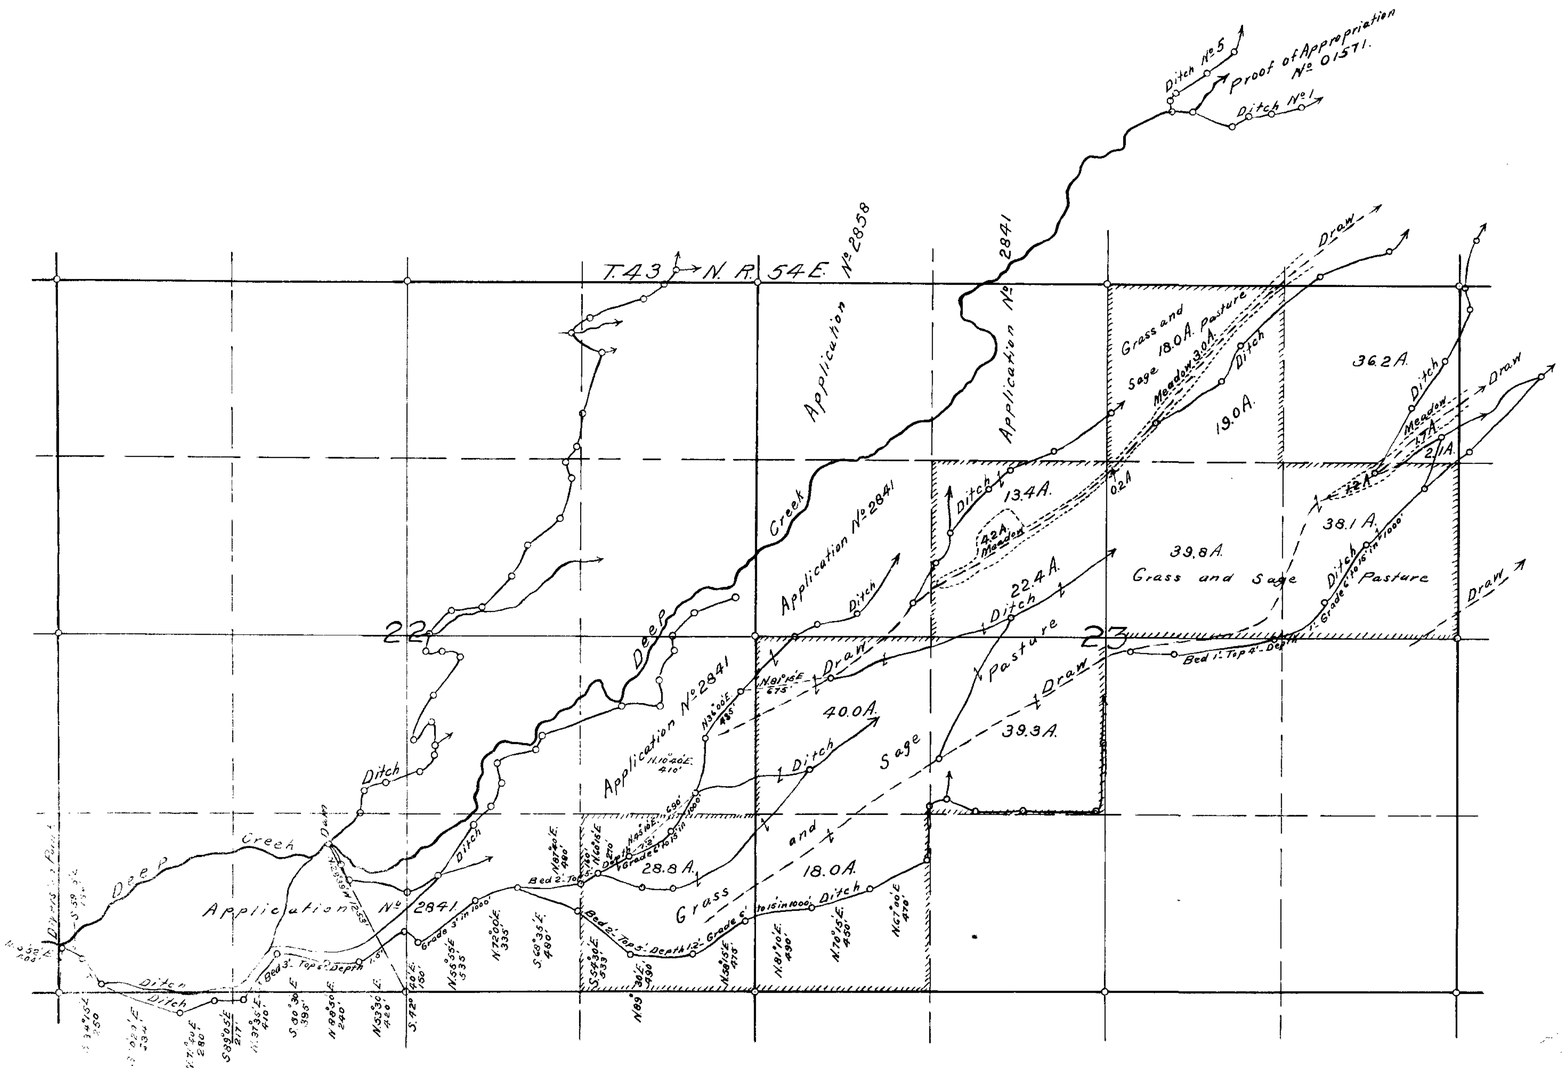

STATE OF NEVADA,
County of Washoe } ss.

L. H. Taylor ... first ... sworn, says that the accompanying map is a true and accurate plat of the land ... Robert V. Reed ... as taken from the field ... made by me (~~or under my supervision and direction~~) completed on the 19th day of June, 1921.

That the map and survey were made at the instance of Robert V. Reed, and that it truly represents the irrigated lands of said Robert V. Reed.

L. H. Taylor
State Water Right Surveyor.

Subscribed and sworn to before me this 13th day of July, 1921

[signature]
Notary Public in and for Washoe County, Nevada

OFFICE OF STATE ENGINEER
CARSON CITY, NEVADA

CULTURAL MAP OF LANDS OF
Robert V. Reed
No 3904

Water Source North Fork of Deep Creek
Tributary of Owyhee River.
County of Elko

Surveyed by L. H. Taylor, June 18-19 21
Mapped by L. H. Taylor June 30, 21
Checked by
Approved by

7-13-21

1852 Jan. 22, 1932

3904