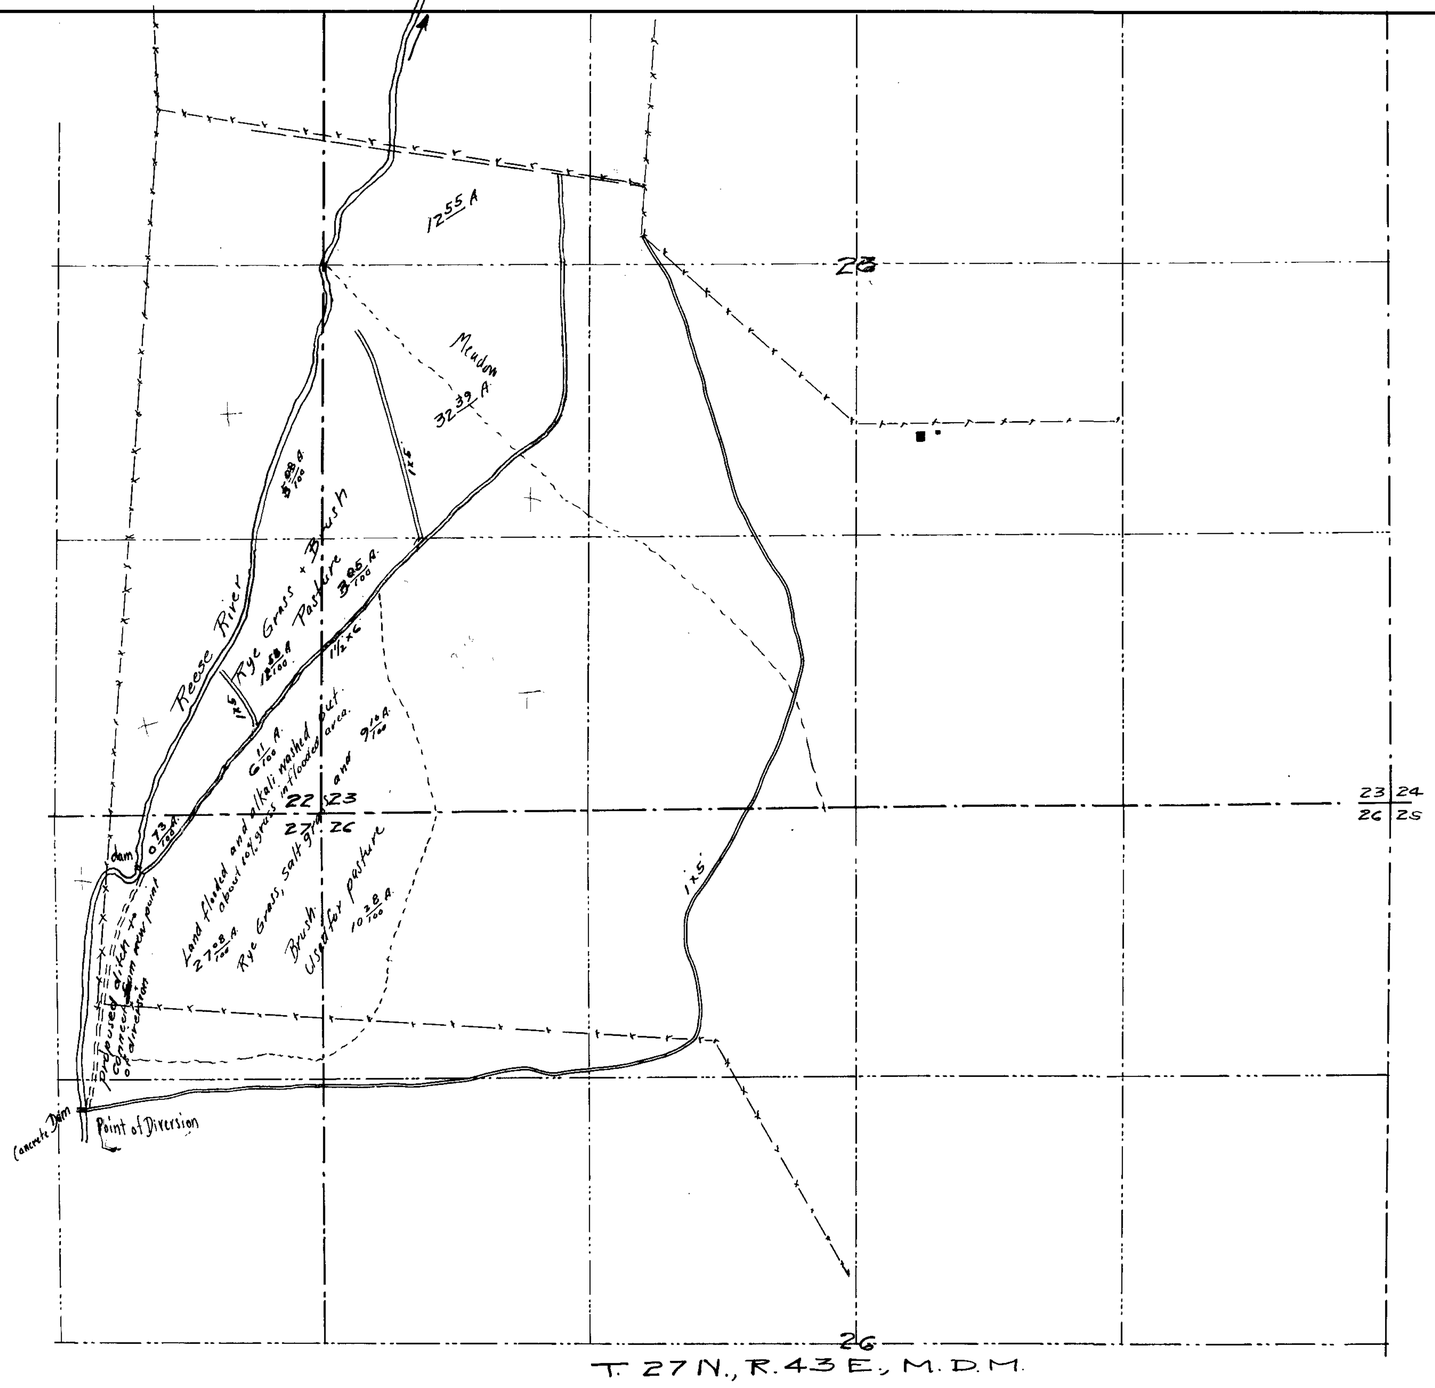

State of Nevada }
County of Humboldt } ss

I, H.H. Sheldon, being first duly sworn, depose and say that the above map is a true and accurate plat of the lands irrigated by St. John & Graciannna Laborde as taken from the field notes of a survey made by me, completed on the 11th day of May, 1923. That the map represents the works described in Application No 3920, together with the location of streams and ditches in the immediate vicinity.

H.H. Sheldon
State Water Right Surveyor.

Subscribed and sworn to before me, this 17th day of May, 1923

J. W. Dinaman
Notary Public in and for Humboldt Co., Nevada.

2623 Jan 17, 1942

FILED
Nov. 24, 1924

MAP
OF
PROOF OF BENEFICIAL USE
PERMIT No 3920
FROM
REESE RIVER
ST JOHN & GRACIANNA LABORDE
LANDER COUNTY NEVADA
MAY 1923 SCALE 1=400

3920