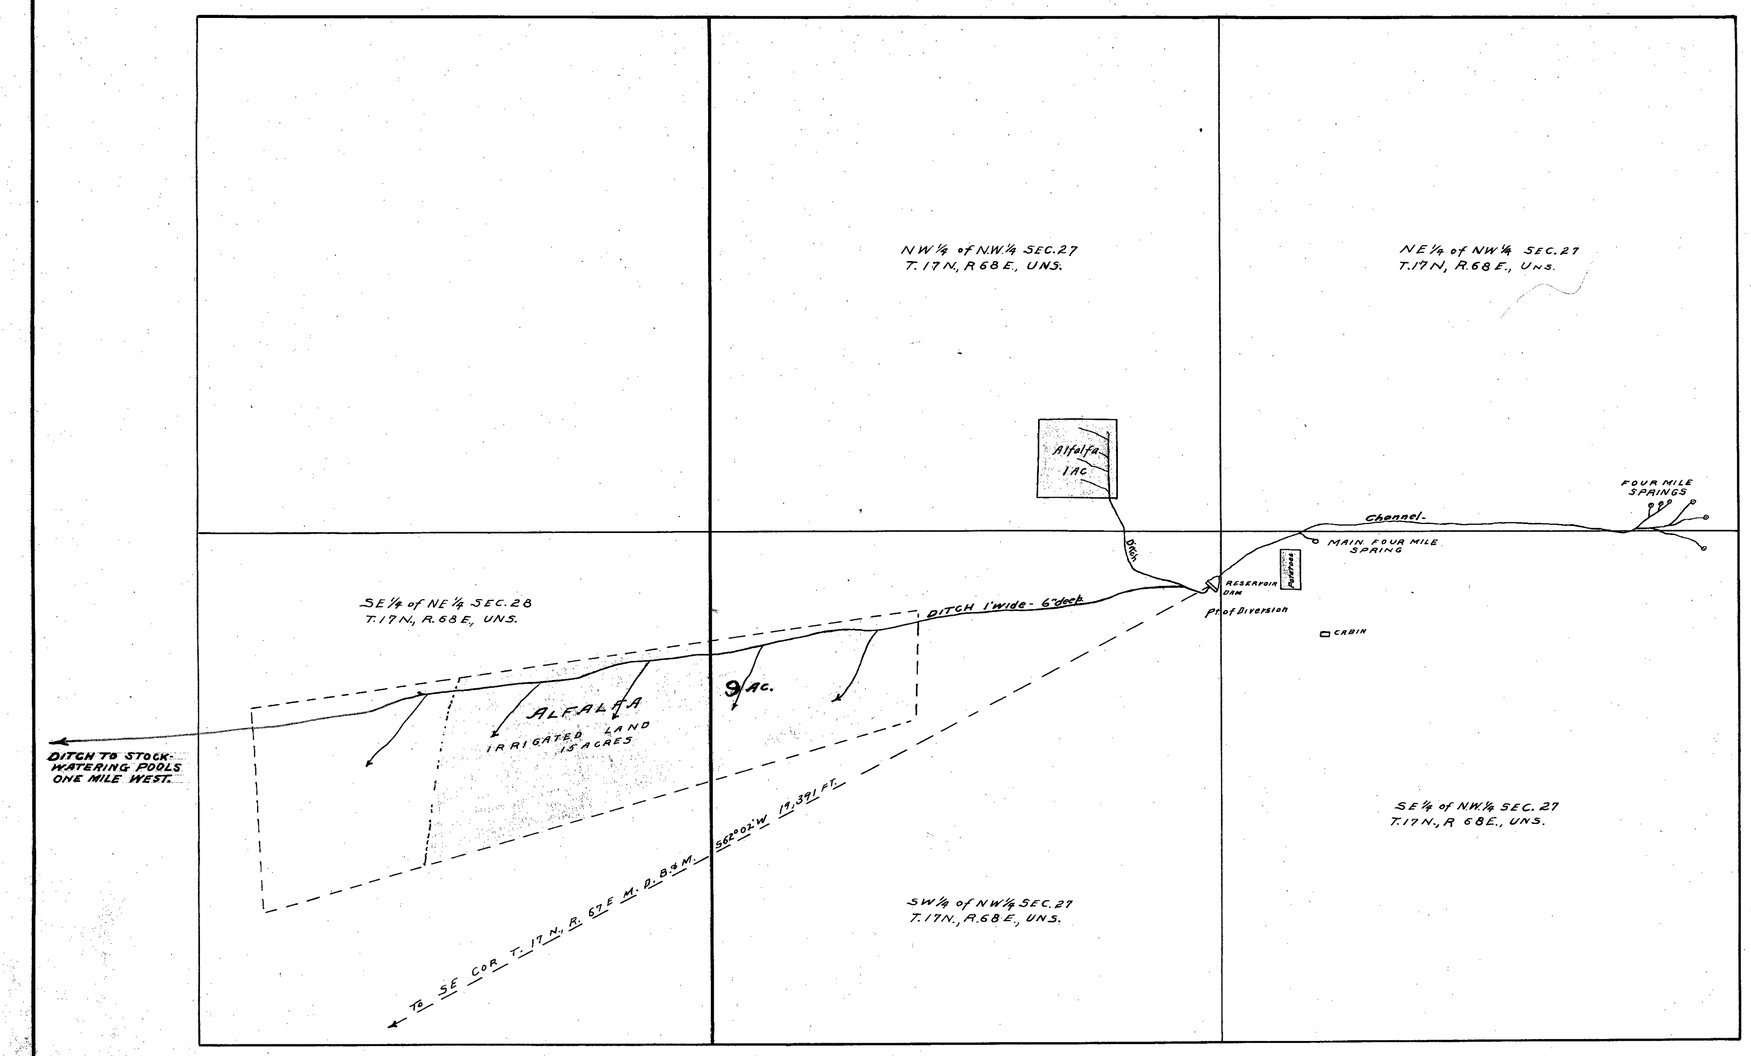

CERTIFICATE OF SURVEYOR.

STATE OF NEVADA }
COUNTY OF WHITE PINE } S.S.

I, F.W. Millard, of Ely, County of White Pine, State of Nevada, hereby certify that the above map is a true and accurate plat of the JOHN YELLAND, stock-watering & irrigation works as taken from the field notes of a survey, made under my direction, April 1916 and Oct. 1919, at the instance of John Yelland, that it truly represents the works described in Permits No's 3927 & 5028 together with the location of streams & ditches in the immediate vicinity.

F.W. Millard
Surveyor.

Subscribed and sworn to before me this 10th day of November, 1919.

W. Beagrass
Notary Public in and for White Pine County, Nevada.

469 BK.3 12-3-19.
for 0.1 c.f.s.

FILED
NOV 12 1919
STATE ENGINEER'S OFFICE

acknowledged

MAP
SHOWING FOUR MILE SPRINGS
OF
JOHN YELLAND
USED FOR IRRIGATION AND STOCK-WATERING.
SURVEYED BY ED. MILLARD & SON.
SCALE 1-IN. = 200 FT.

11/3/19.

3927