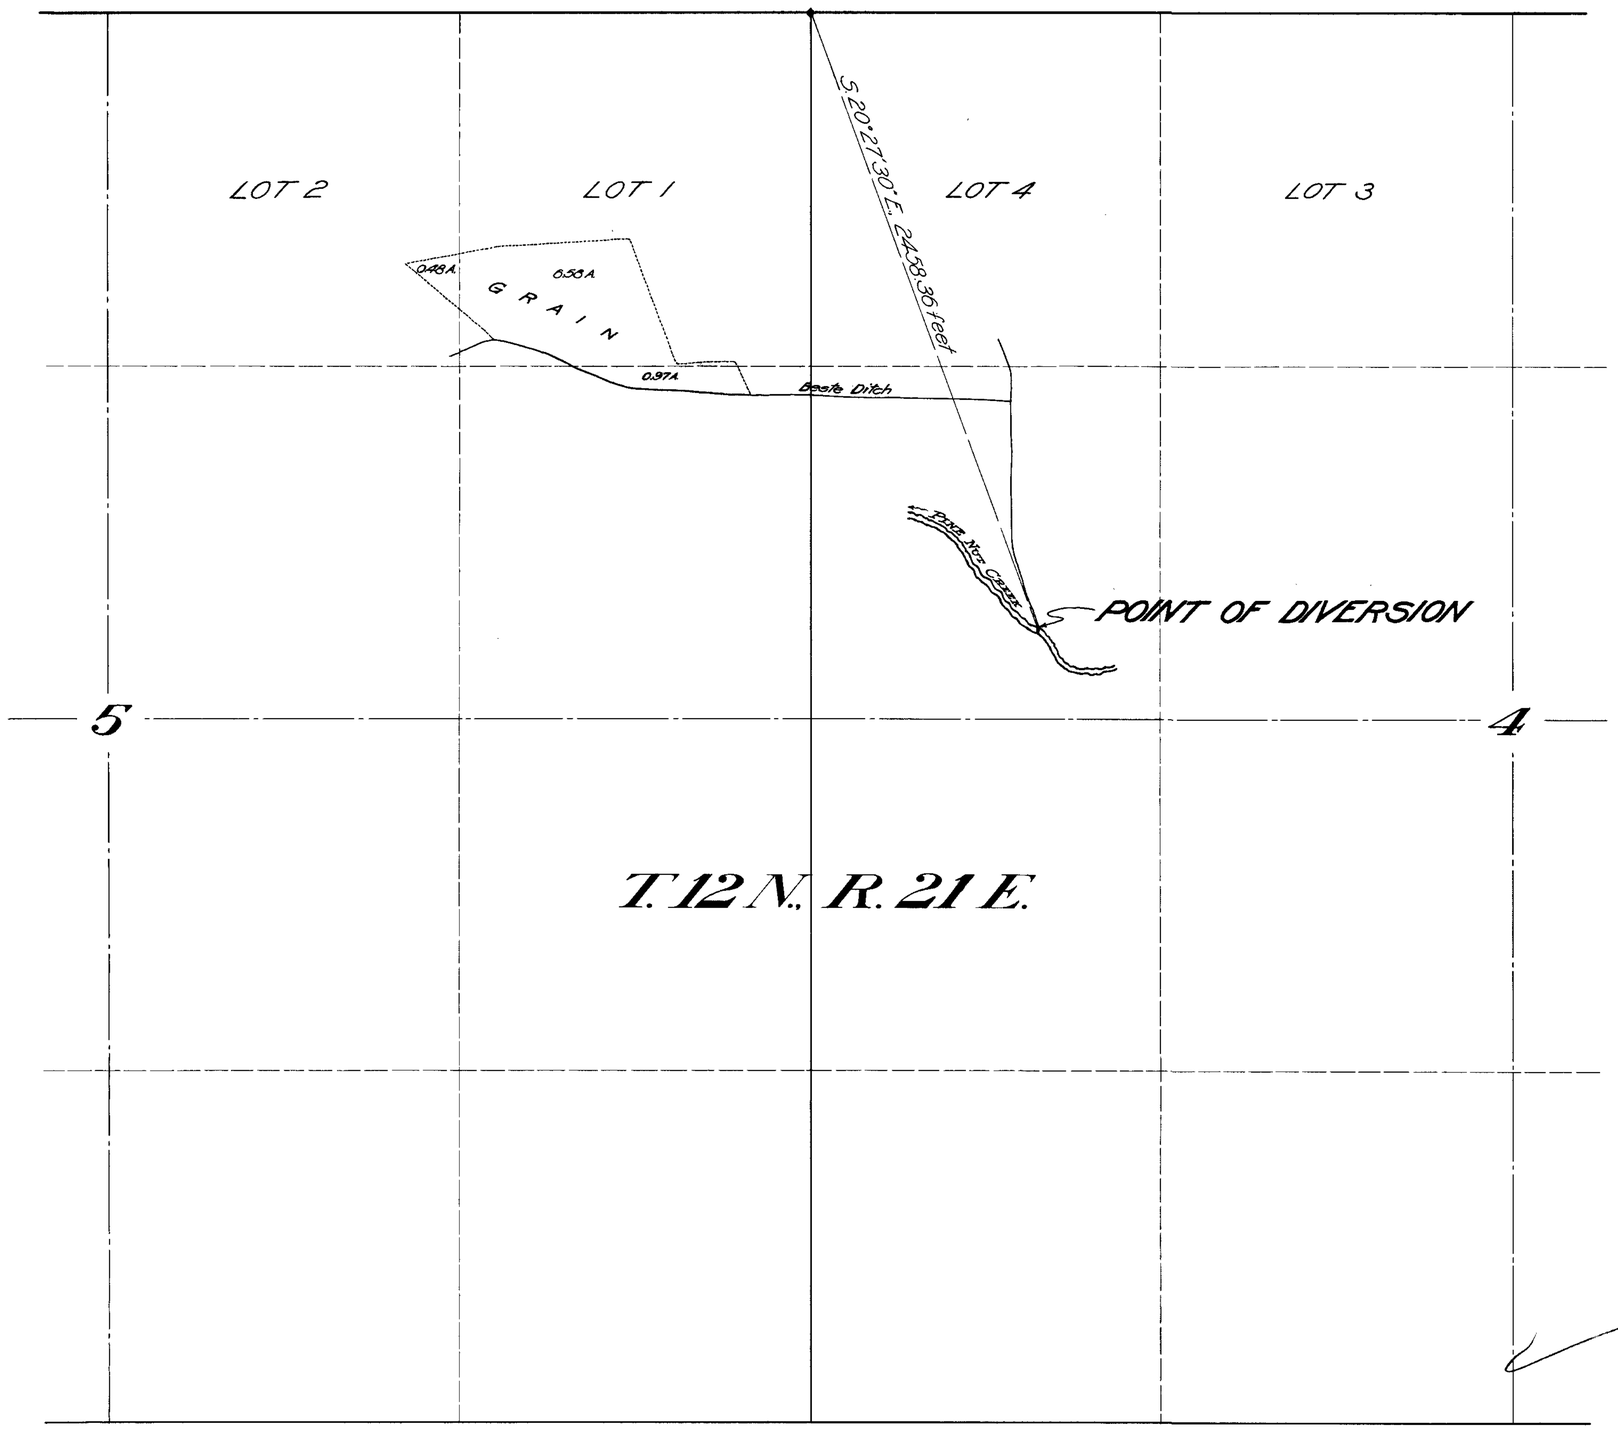

STATE OF NEVADA }ss
COUNTY OF ORMSBY

I, Harvey M. Payne, being first duly sworn, depose and say that this map has been correctly drawn to the designated scale from the field notes of a survey made by me on June 30, 1929; that it truly and correctly represents the location and extent of the works used to divert water from Pine Nut Creek in Douglas County, by A. D. McMillan, for irrigation and domestic purposes under Permit No. 3945; that all other works, or streams which are crossed by or connected with said works, are correctly shown and designated hereon.

Harvey M. Payne
Water Right Engineer.

Subscribed and sworn to before me this 11th day of October, 1929.

A. D. Miller
Notary Public in and for Ormsby County, Nevada.

My commission expires Sept 15th, 1930

SCALE:- 1 inch - 300 feet

CULTURAL MAP
TO ACCOMPANY
PROOF OF BENEFICIAL USE
UNDER
PERMIT NO. 3945
FOR
IRRIGATION
FROM
PINE NUT CREEK
BY
A. D. McMILLAN

SURVEYED AND MAPPED BY HARVEY M. PAYNE, WATER RIGHT ENGINEER.

Certificate No. 1637 Issued April 22, 1930.

FILED
December 3, 1929
STATE ENGINEER'S OFFICE

3945