Section	Subdivision	T. N	R E	Cultivated Acreage	Kind of Culture	Date of First Culture
22	SE¼ of NW¼	31	57	7.5	Irrigated Pasture	
"	" " "	"	"	8.0	Meadow	
"	NE¼ of SW¼	"	"	8.0	"	
"	" " "	"	"	21.0	Irrigated Pasture	
"	NW¼ of SE¼	"	"	1.1	"	
	Total			41.24	Acres	

32.7
7.5
40.2
.74
41.94
.30
41.24

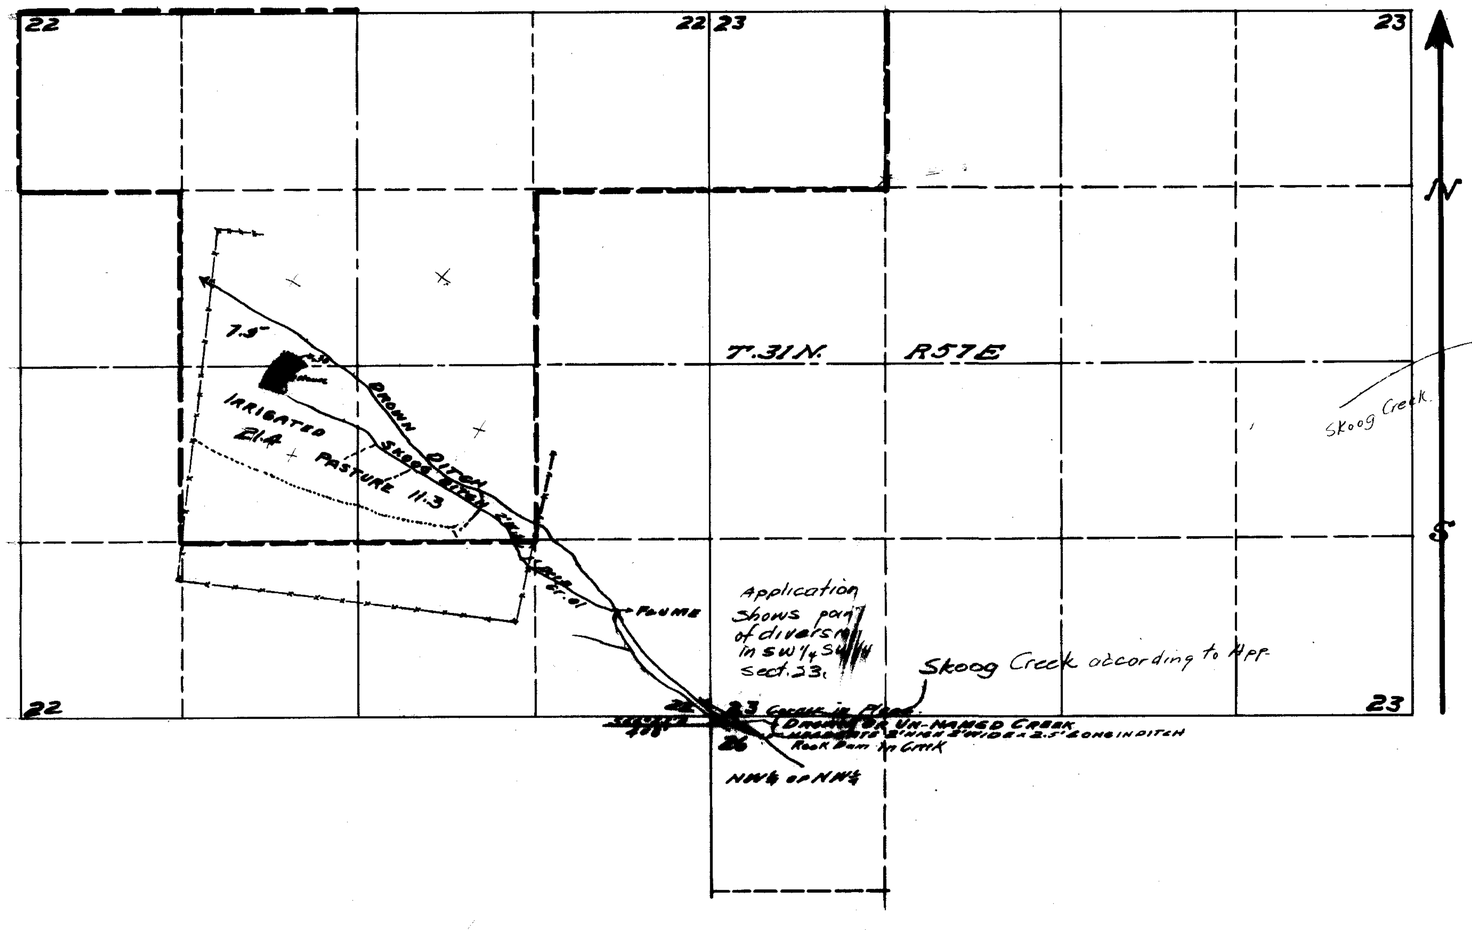

STATE OF NEVADA } SS
COUNTY OF ELKO }

I, W. H. SETTELMEYER, being first duly sworn deposes and say that this map, has been correctly drawn to the designated scale from field notes of a survey made by me on the 12th day of July 1931; that it truly and correctly represents the location and extent of the works used to divert water from (Drawn) or Un-named Creek in Elko County, by H. B. BOLTON for irrigation and domestic purpose under application No. 3952. That the point of diversion, the location and size and grades of the diverting channel location and extent of lands owned or controlled by the applicant upon which water applied for under application No. 3952 is used, together with the area and kind of culture in each 40-acre subdivision, and the location and names of all other works or streams which are crossed by or connected with said works are fully and correctly designated thereon

State Water Rights Surveyor.

Subscribed and sworn to before me this 20th day July 1931,

Notary Public in and for Elko County, Nevada

Scale 1" = 800

Certificate No. 2161 Issued December 11, 1935

MAP
TO ACCOMPANY PROOF OF
BENEFICIAL USE UNDER APPLICATION
No. 3952 FOR IRRIGATION
H. B. BOLTON FROM (DRAWN) OR
UN-NAMED CREEK.
Skoog

FILED
September 17, 1931
STATE ENGINEER'S OFFICE

113

Skoog

3952