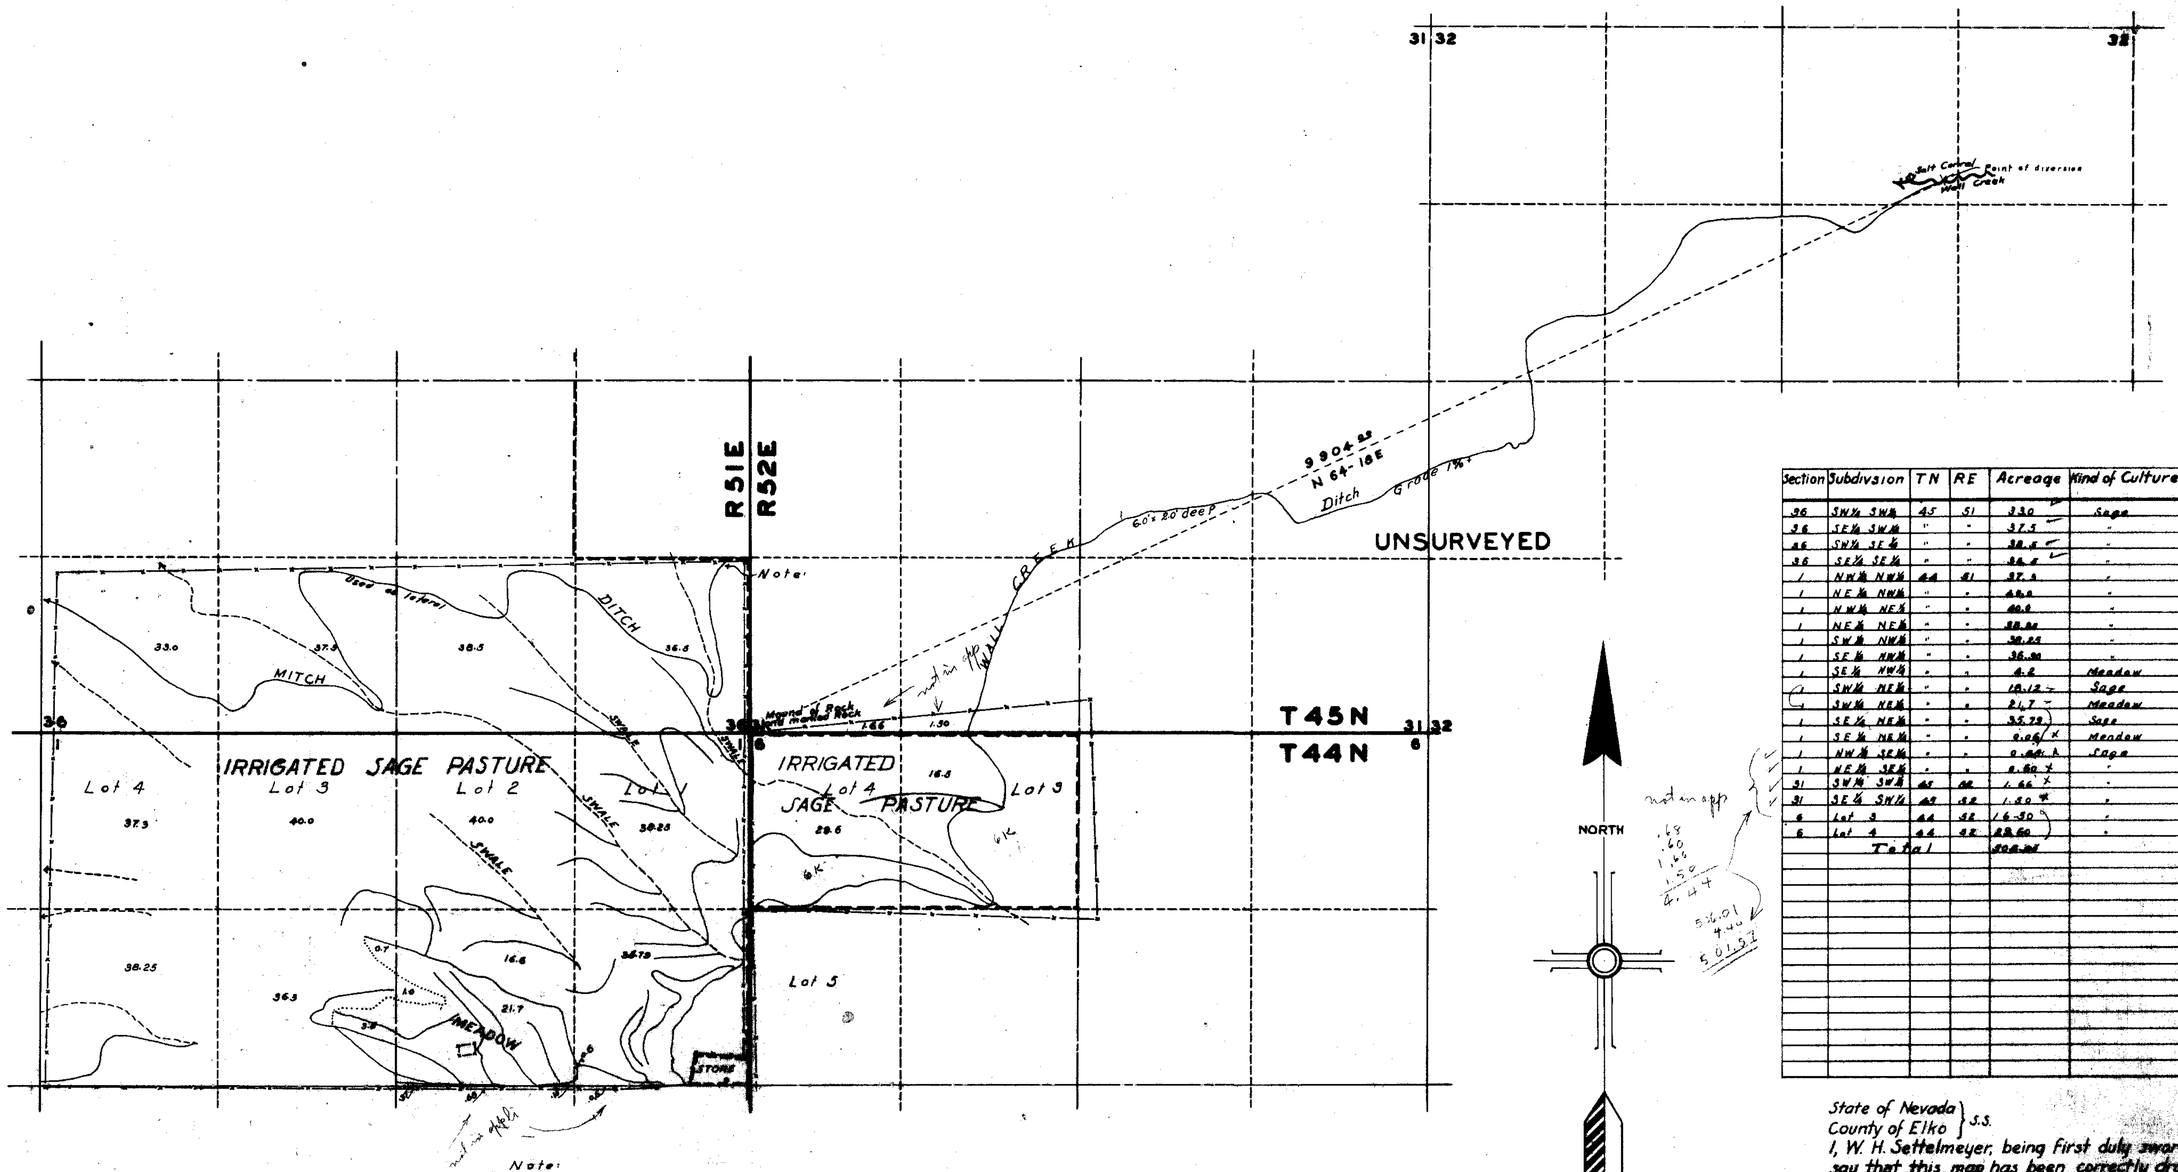

Section	Subdivsion	TN	RE	Acreage	Kind of Culture	Date of 1st Culture
36	SW¼ SW¼	45	51	33.0	Sage	
36	SE¼ SW¼	"	"	37.5	"	
36	SW¼ SE¼	"	"	38.5	"	
36	SE¼ SE¼	"	"	38.5	"	
1	NW¼ NW¼	44	51	37.3	"	
1	NE¼ NW¼	"	"	40.0	"	
1	NW¼ NE¼	"	"	40.0	"	
1	NE¼ NE¼	"	"	38.25	"	
1	SW¼ NW¼	"	"	38.25	"	
1	SE¼ NW¼	"	"	36.30	"	
1	SE¼ NW¼	"	"	4.2	Meadow	
1	SW¼ NE¼	"	"	18.12	Sage	
1	SW¼ NE¼	"	"	21.7	Meadow	
1	SE¼ NE¼	"	"	35.79	Sage	
1	SE¼ NE¼	"	"	0.06	Meadow	
1	NW¼ SE¼	"	"	0.64	Sage	
1	NE¼ SE¼	"	"	0.60	"	
31	SW¼ SW¼	45	52	1.66	"	
31	SE¼ SW¼	45	52	1.50	"	
6	Lot 3	44	52	16.50	"	
6	Lot 4	44	52	23.60	"	
	Total			504.25		

Note:

It is my information that Mitch Ditch was constructed for purpose of irrigating land in sections 36 T.45N. R.51E., under permit No 3112, which was withdrawn February 9, 1931. For sometime prior to February 9, 1931 and since that time Mitch Ditch has been used as a lateral to assist distribution of water under Permit No. 3953.

Section 32, T.45N. R.52E. is unsurveyed. The original point of diversion given under Permit No. 3953, calls for the SW¼ of NE¼ section 32, T.45N. R.52E. unsurveyed. My survey indicates that same is the NW¼ of NE¼ of section 32, same Township, about 160 feet north of north boundary of SW¼ of NE¼ of section 32. This discrepancy may be due to irregularities of original surveys made for the General Land Office in subdividing the townships to the South and West of T.45N. R.52E.. As a matter of fact it is practically impossible without an extended survey to determine the exact subdivision in which this point of diversion would fall.

Land in NE¼ of SE¼ and NW¼ of SE¼ section 1 T44N R51E not covered by application but included in Proof of Beneficial Use for the reason that same was owned by applicant and did not exceed total amount granted under Permit No 3953. Land in SW¼ of SW¼ and SE¼ of SW¼ of section 31 T45N R52E not included in P.B.U. for the reason that same is not owned by applicant and not included in permit.

21.7

State of Nevada } S.S.
County of Elko }

I, W. H. Settelmeyer, being first duly sworn, depose and say that this map has been correctly drawn to the designated scale from field notes of a survey made by me on the 7th day of April, 1926, that it truly and correctly represents the location and extent of the works used to divert water from Wall Creek, Elko, County, By Petan Land and Cattle Co. for irrigation purposes under application No. 3953. That the point of diversion, the location, size and grades of the diverting channel, the location and extent of lands owned or controlled by the applicant upon which water applied for under application No. 3953 is used, together with the area and kind of culture in each 40-acre subdivision, and the location and names of all other works or streams which are crossed by or connected with said works are fully and correctly designated thereon.

State Water Right Surveyor.

Subscribed and sworn to before me this 2nd day of November 1940.

Peggy O'Neill
Notary Public in and for Elko County, Nevada.

Certificate No. 2584 Issued Mar. 25, 1941

SCALE: 1 INCH = 600 FEET

MAP

TO ACCOMPANY PROOF OF BENEFICIAL USE UNDER APPLICATION NO. 3953 FOR IRRIGATION BY PETAN LAND AND CATTLE CO. FROM WALL CREEK.

FILED
Dec. 28, 1940
STATE ENGINEER'S OFFICE

3953