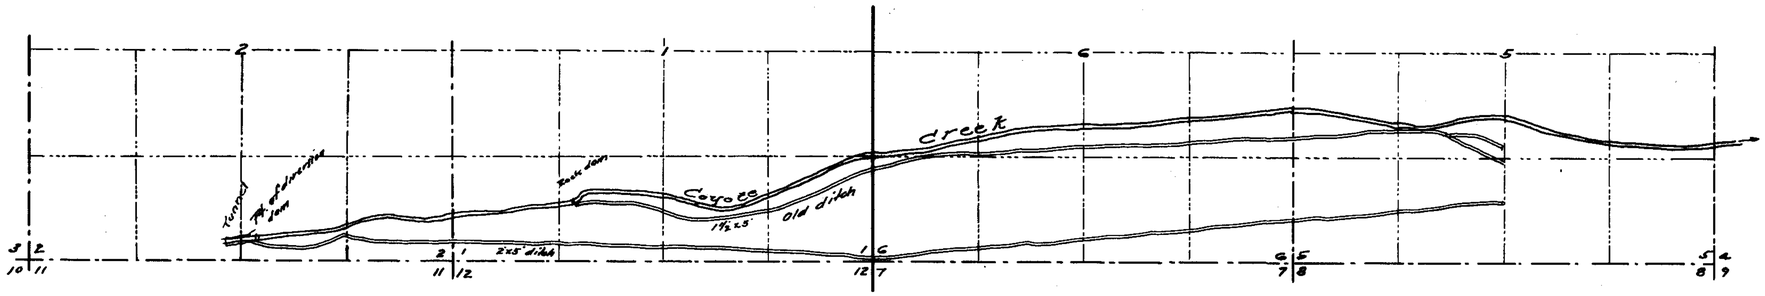

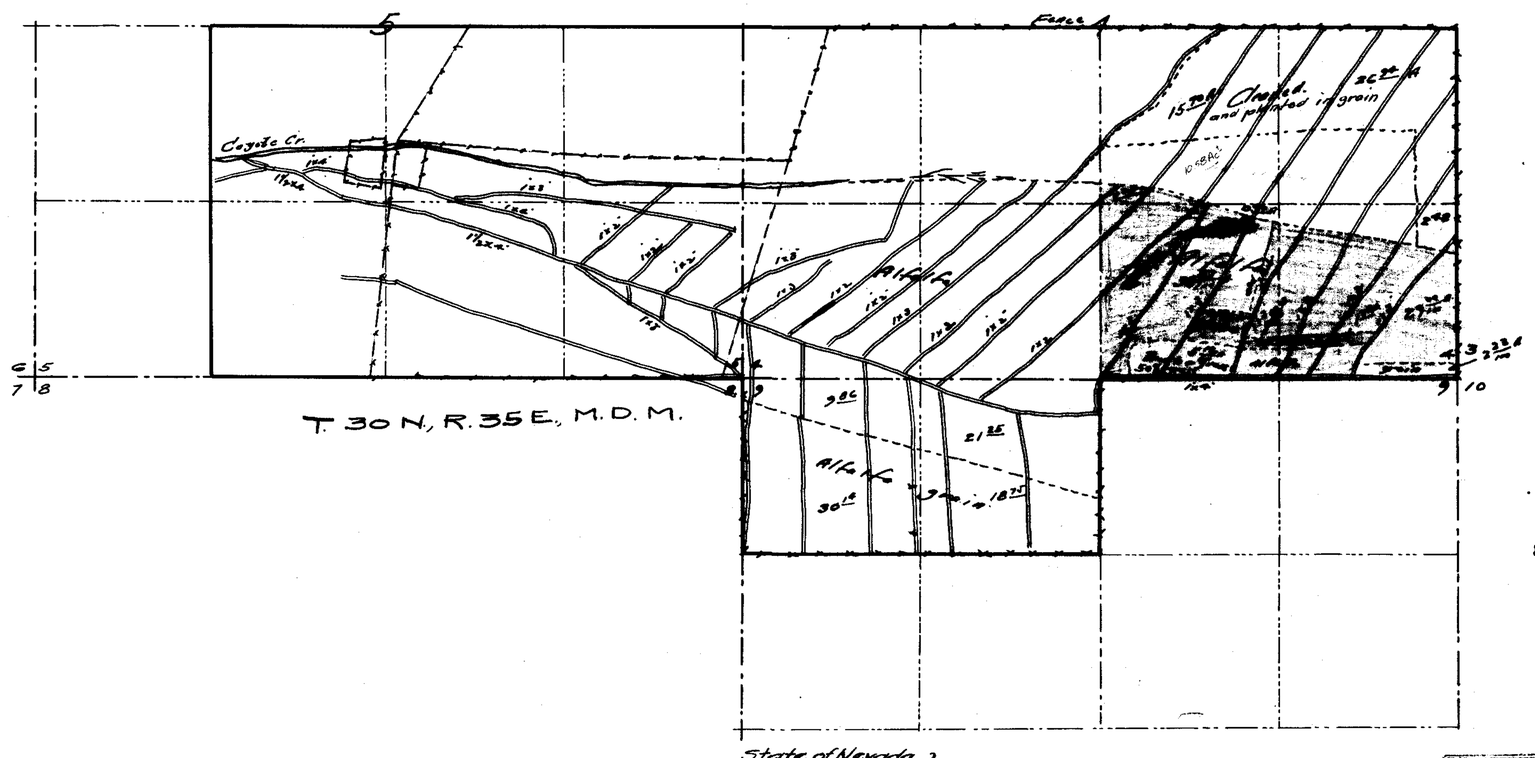

840 BK 4 Oct. 30 - 1923
for 1.1956 c.f.s.
358.48 acre ft.

10-10-23 Sheldon

State of Nevada }
County of Humboldt } ss

I, H. H. Sheldon, being first duly sworn, depose and say that the above map is a true and accurate plat of the irrigation works, as taken from the field notes of a survey made by me completed on the 10th day of August, 1923; that such survey was made at the instance of Niels C. Frendeson; that the map represents the works described in application No. 3965, together with the location of streams and ditches in the immediate vicinity.

H. H. Sheldon
State Water Right Surveyor.

Subscribed and sworn to before me this the 14th day of August, 1923

J. W. Dignan
Notary Public in and for Humboldt Co., Nevada

FILED
Oct. 10, 1923
OFFICE

8/16/23

MAP
OF
NELS C. FRENDERSONS
IRRIGATED LANDS
PERMIT No. 3965
COYOTE CREEK
AUG 1923 SCALE IN-800 FT.
PERSHING CO. NEVADA

50919 3965