SECTION	SUBDIVISION	TWP.	RANGE	CULTIV. AC'GE	DESCRIPT'N OF CULTURE	DATE FIRST CULT'R
8	NW¼NE¼	43	55	3.25	Grass & Sagebrush	
"	"	"	"	7.5	Cleared & Seeded to Grass	
"	SE¼NW¼	"	"	3.8	Grass & Sagebrush	
"	"	"	"	12.25	Cleared & Seeded to Grass	
"	SW¼NE¼	"	"	1.6	Grass & Sagebrush	
"	"	"	"	10.5	Cleared & Seeded to Grass	
"	NE¼SW¼	"	"	1.8	Grass & Sagebrush	
"	"	"	"	0.6	Cleared & Seeded to Grass	
TOTAL				41.3		

STATE OF NEVADA }
COUNTY OF ELKO } S.S.

I, W.H. Settelmeyer, being first duly sworn, depose and say, that this map, consisting of one sheet, has been correctly drawn to the designated scale from field notes of surveys made by me on the 3rd day of October, 1940, and on the 24th day of May, 1949; that it truly and correctly represents the location and extent of the works used to divert water from Deep Creek, in Elko County, by George W. Ford and William E. Duffin for irrigation purposes under Application No. 3967. That the Point of Diversion, location and size of the diverting channel, the location and extent of land owned or controlled by the applicant upon which water applied for under Application No 3967 is used, together with the area and kind of culture in each 40-acre subdivision, and the location and names of all other works or streams which are crossed by or connected with said works are fully and correctly designated thereon.

W.H. Settelmeyer
State Water Right Surveyor

Subscribed and sworn to before me this 11th day of July, 1949.

Orville R. Wilson
Notary Public in and for Elko County, Nevada.

My commission expires.
October 18, 1949

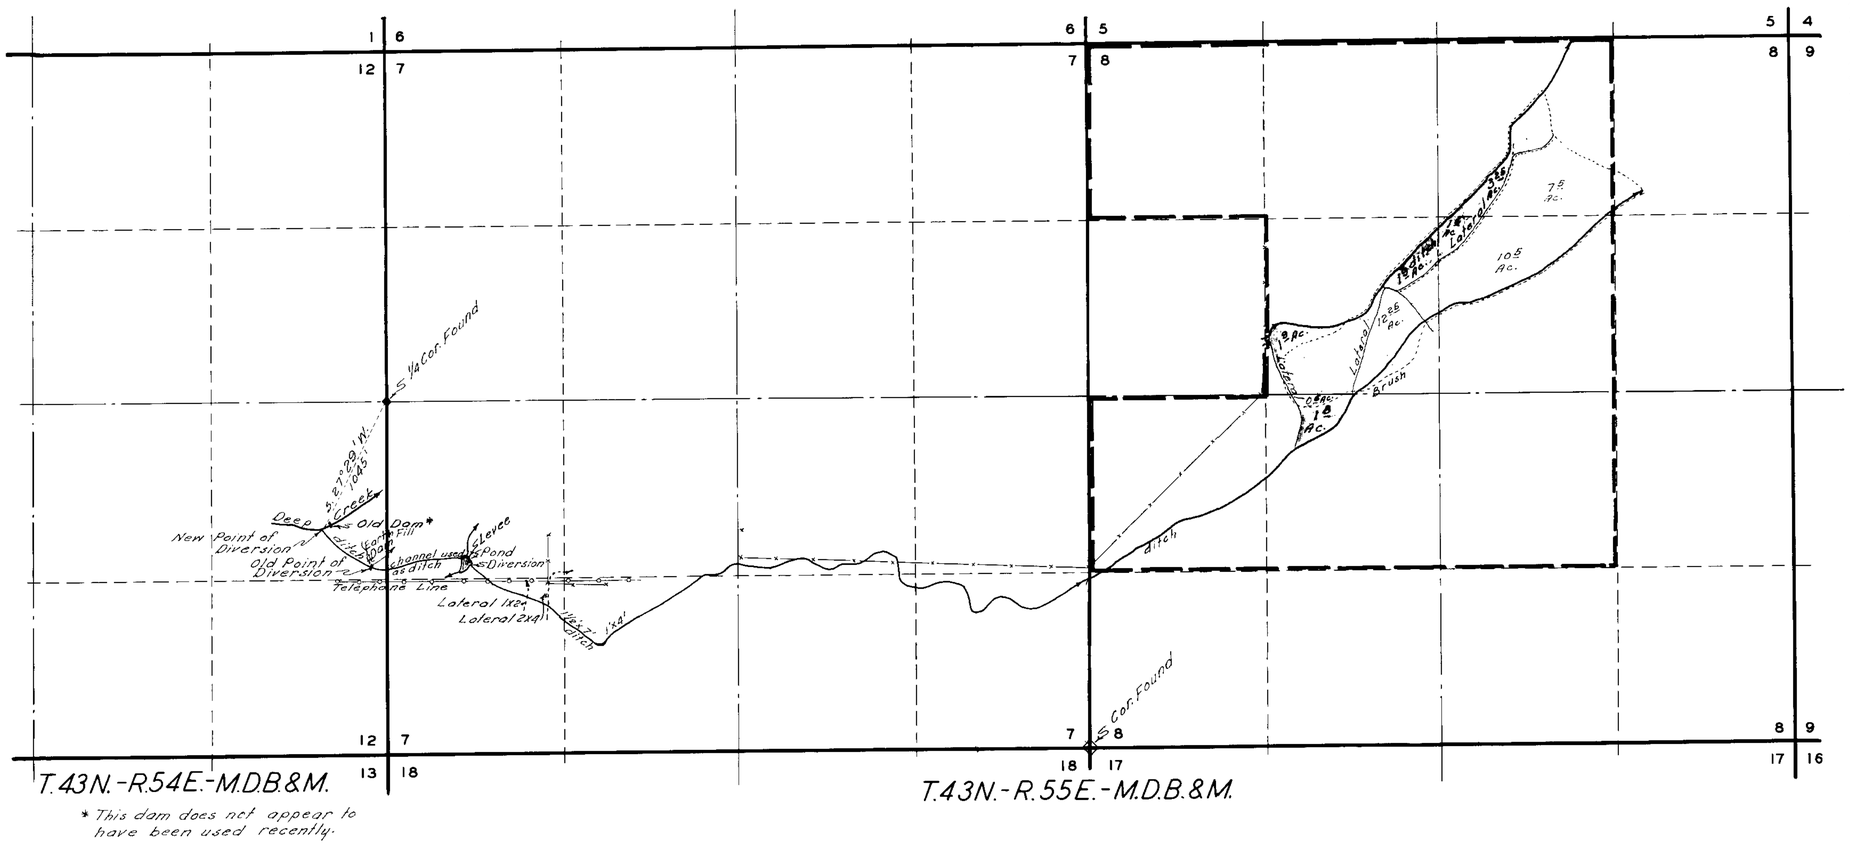

* This dam does not appear to have been used recently.

N

GRAPHIC SCALE
6 5 4 3 2 1 0 300 600 1200 1800
scale - 1 in. = 600 ft.

Aug. 1, 1949

MAP
TO ACCOMPANY
PROOF OF BENEFICIAL USE
UNDER APPLICATION No
3967
FOR IRRIGATION
BY
GEORGE W. FORD & WILLIAM E. DUFFIN
FROM DEEP CREEK IN ELKO CO., NEVADA.

File Under → 3967