Section	Sub-division	Township	Range	Cultivated acreage	Description of Culture	Date of first Culture

Township 42 North Range 51 East M.D.M.

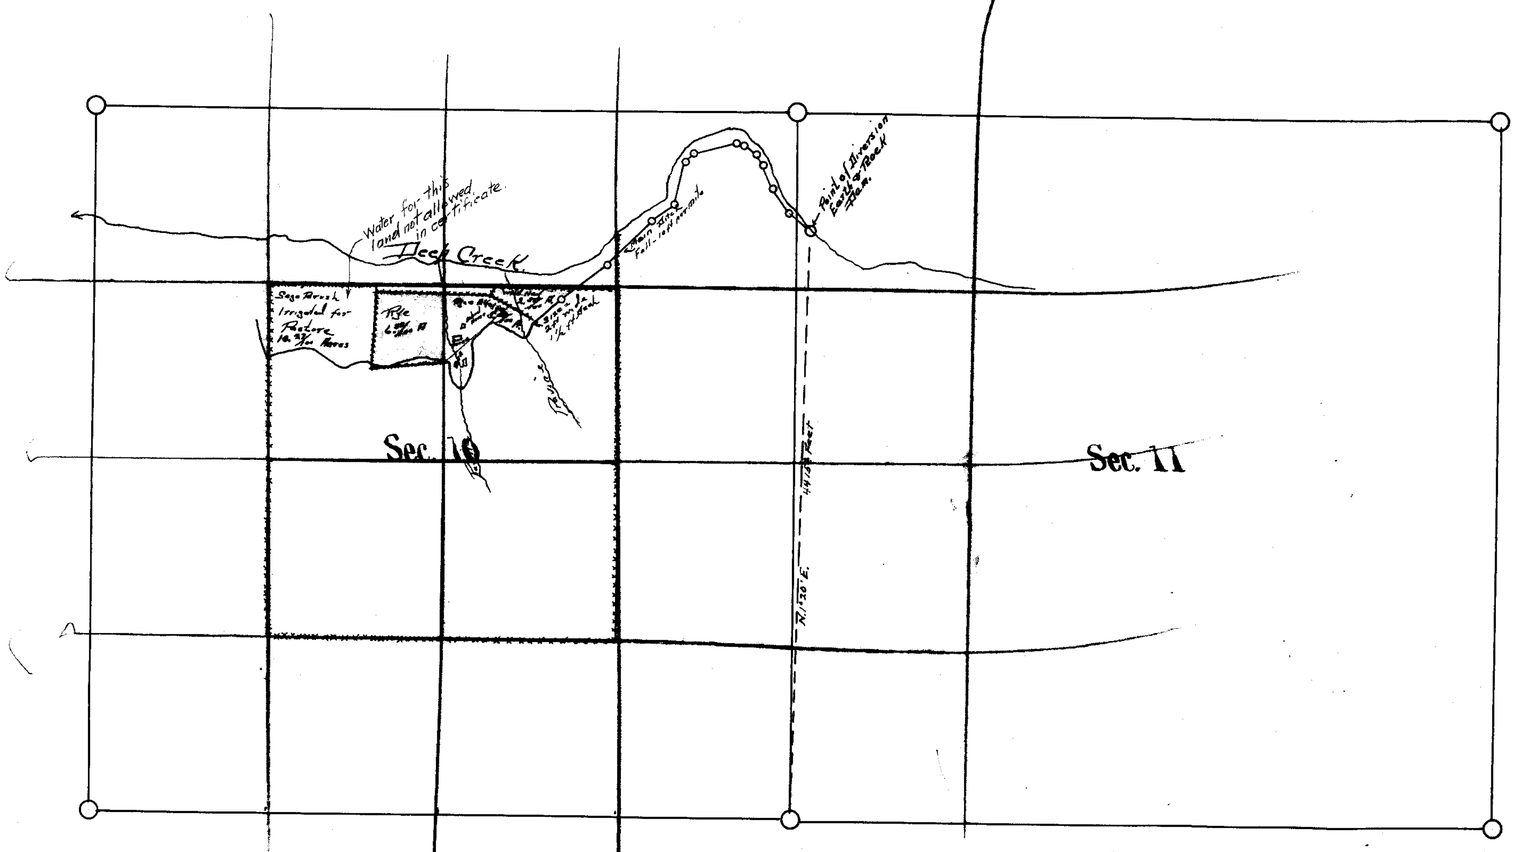

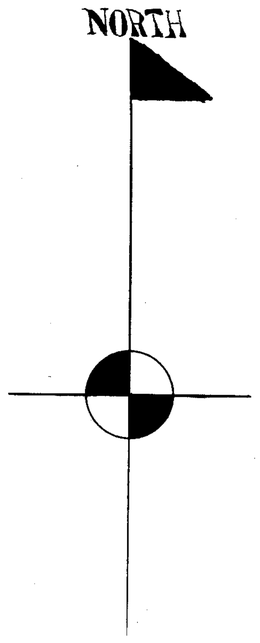

STATE OF NEVADA,
COUNTY OF ELKO. ss.

I, John W. King, being first duly sworn, depose and say that the above map is a true and accurate plat of the lands irrigated by William W. Hoag, as taken from the field notes of a survey made by me, completed on the 24th day of June, 1925.

That the map and survey were made at the instance of William W. Hoag, owner of said lands, and that it truly represents the irrigated lands of said William W. Hoag.

John W. King
State Water Right Surveyor

Subscribed and sworn to before me, this 7th day of July 1925.

Certificate No. 1158, Bk. 5 issued Oct. 30, 1925 for 0.1442 c.f.s.

Harold Hale
NOTARY PUBLIC

July 9 25
E.P. Coppelle

FILED
July 9, 1925
STATE ENGINEER

CULTURAL MAP OF
SERIAL NO. 3998
WILLIAM W. HOAG
DEEP CREEK
TOWNSHIP 42 NORTH
RANGE 51 EAST M.D.M.
SCALE 1 INCH = 600 FEET.

3998