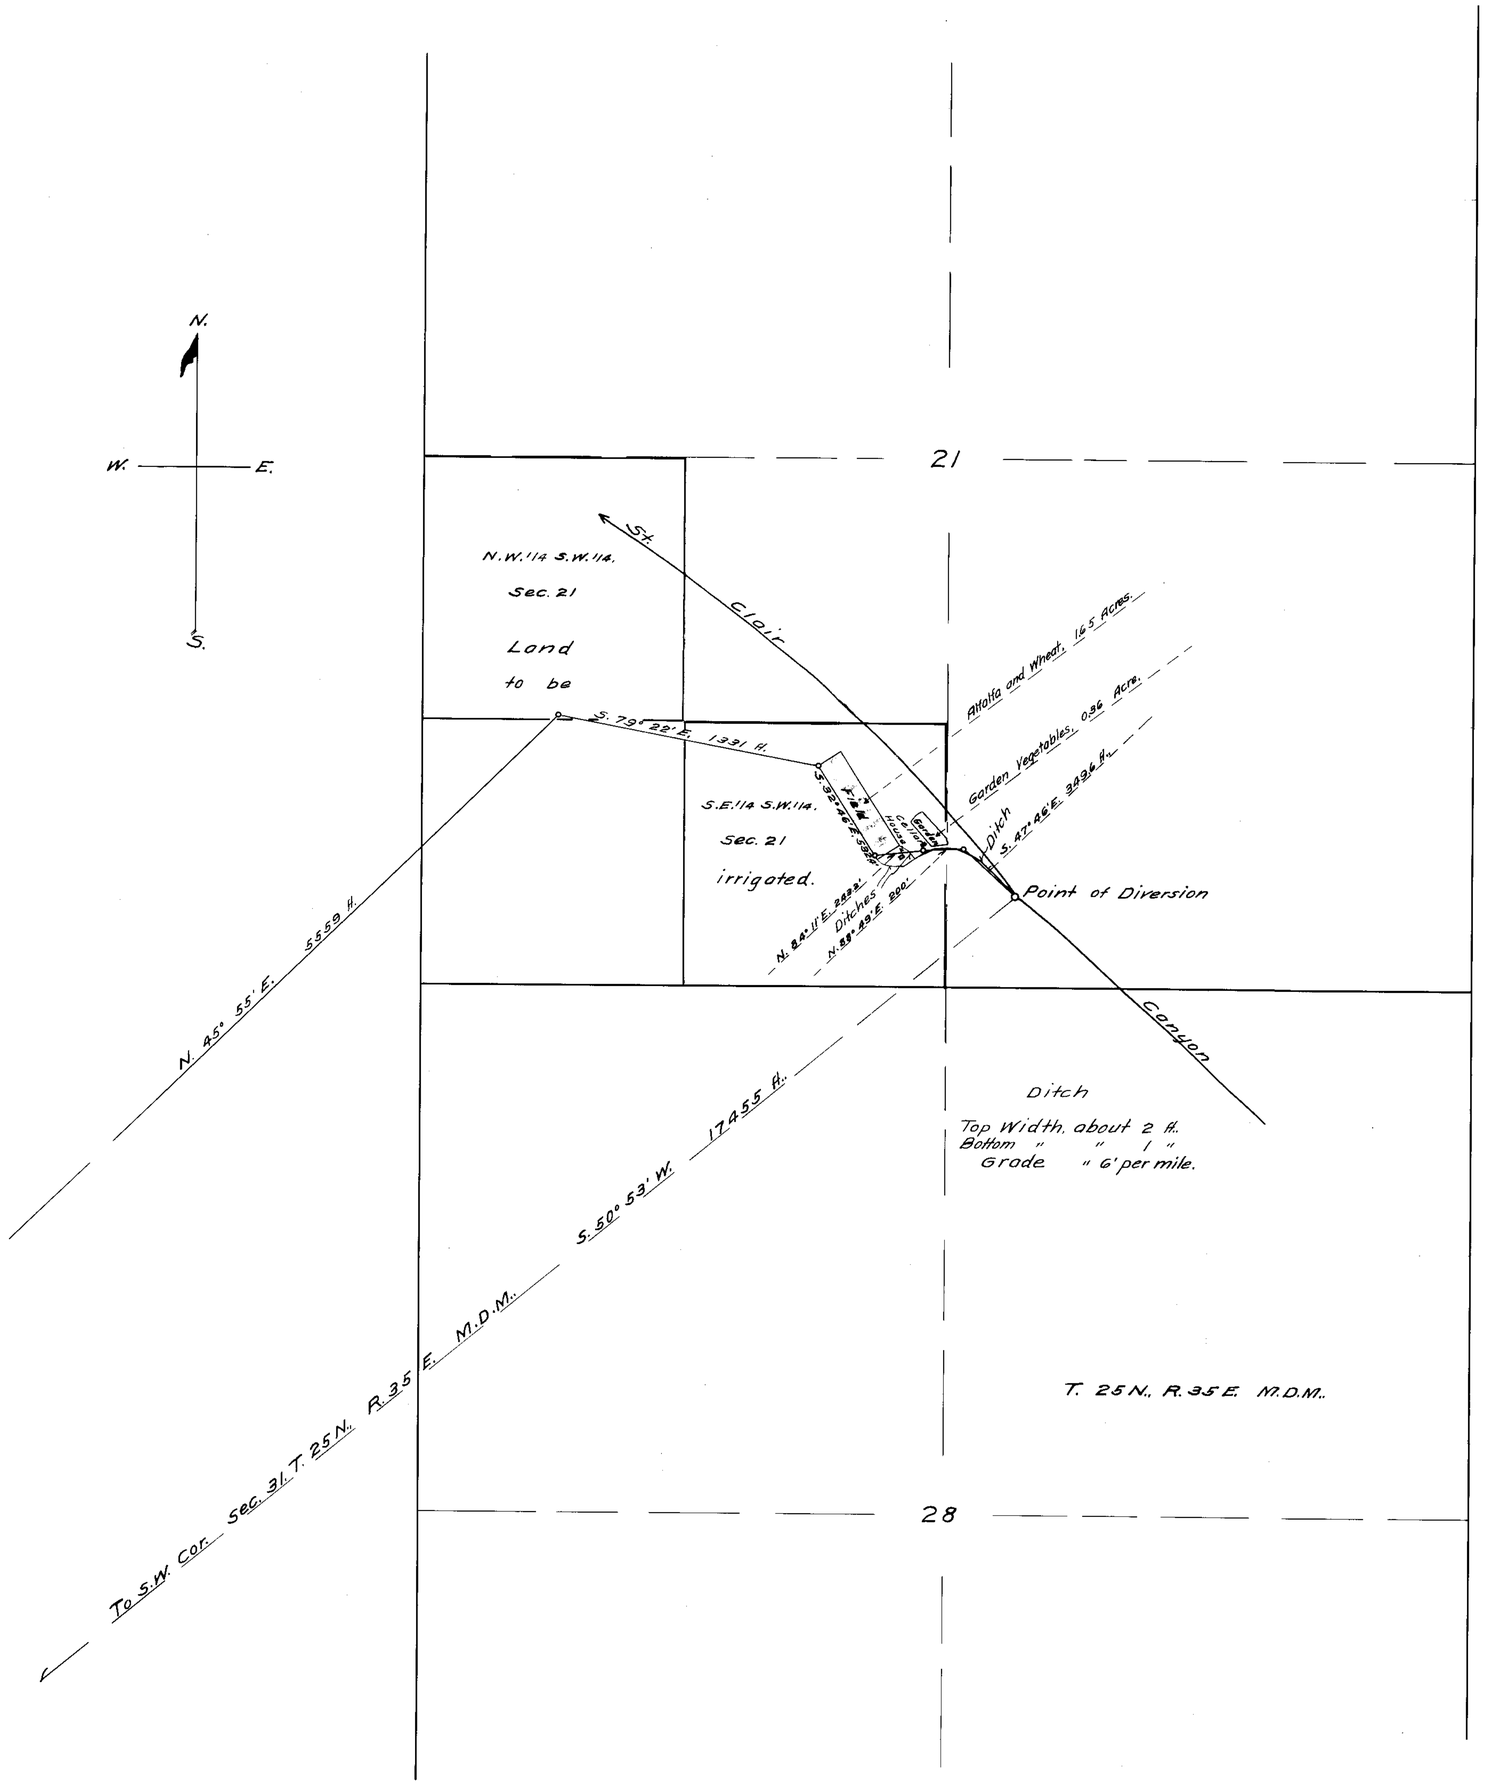

State of Nevada, }
County of Pershing } ss

John A. Runner, being first duly sworn, deposes and says that this map is a true and accurate plat of the point of diversion and lands to be irrigated in Application No. 4017, of Ike Springer, as taken from the field notes of a survey made by, completed on the 17th day of July, 1916.

That the survey and map were made at the instance of Ike Springer, claimant of said lands, and that it truly represents the location thereof and of streams in the immediate vicinity.

John A. Runner Surveyor.

Subscribed and sworn to before me this 1st day of July, 1920.

V. A. Twigg

Notary Public in and for
Pershing County, Nevada.

PLAT
of
APPLICATION No. 4017.
To
Accompany proof of Beneficial Use,
of
Ike Springer,
of
Lovelock
Pershing County,
Nevada.

Scale, 400' = 1"

7-2-20

1405 May 11, 1928

4017