State of Nevada } ss.
County of Pershing }

I, John A. Runner, being first duly sworn, depose and say that this map, consisting of one sheet, has been correctly drawn to the designated scale from the field notes of surveys made by me, completed on the 29 day of June, 1918, and the 10 day of October, 1929.

That it truly and correctly represents the location and extent of the works used to divert water from Humboldt River in Pershing County by Cesare Regusci for irrigation purposes under Application No. 4046.

That the point of diversion, the location, size and grade of the diverting channel, the location and extent of lands owned or controlled by the applicant upon which water applied for under Application No. 4046 is used, together with the kind of culture in each 40-acre subdivision, and the location and names of all other works or streams which are crossed by or connected with said works, are fully and correctly designated hereon.

John A. Runner
State Water Right Surveyor.

Subscribed and sworn to before me this 24 day of October, 1929.

J. J. Dodd
Notary Public in and for Pershing County, Nevada.

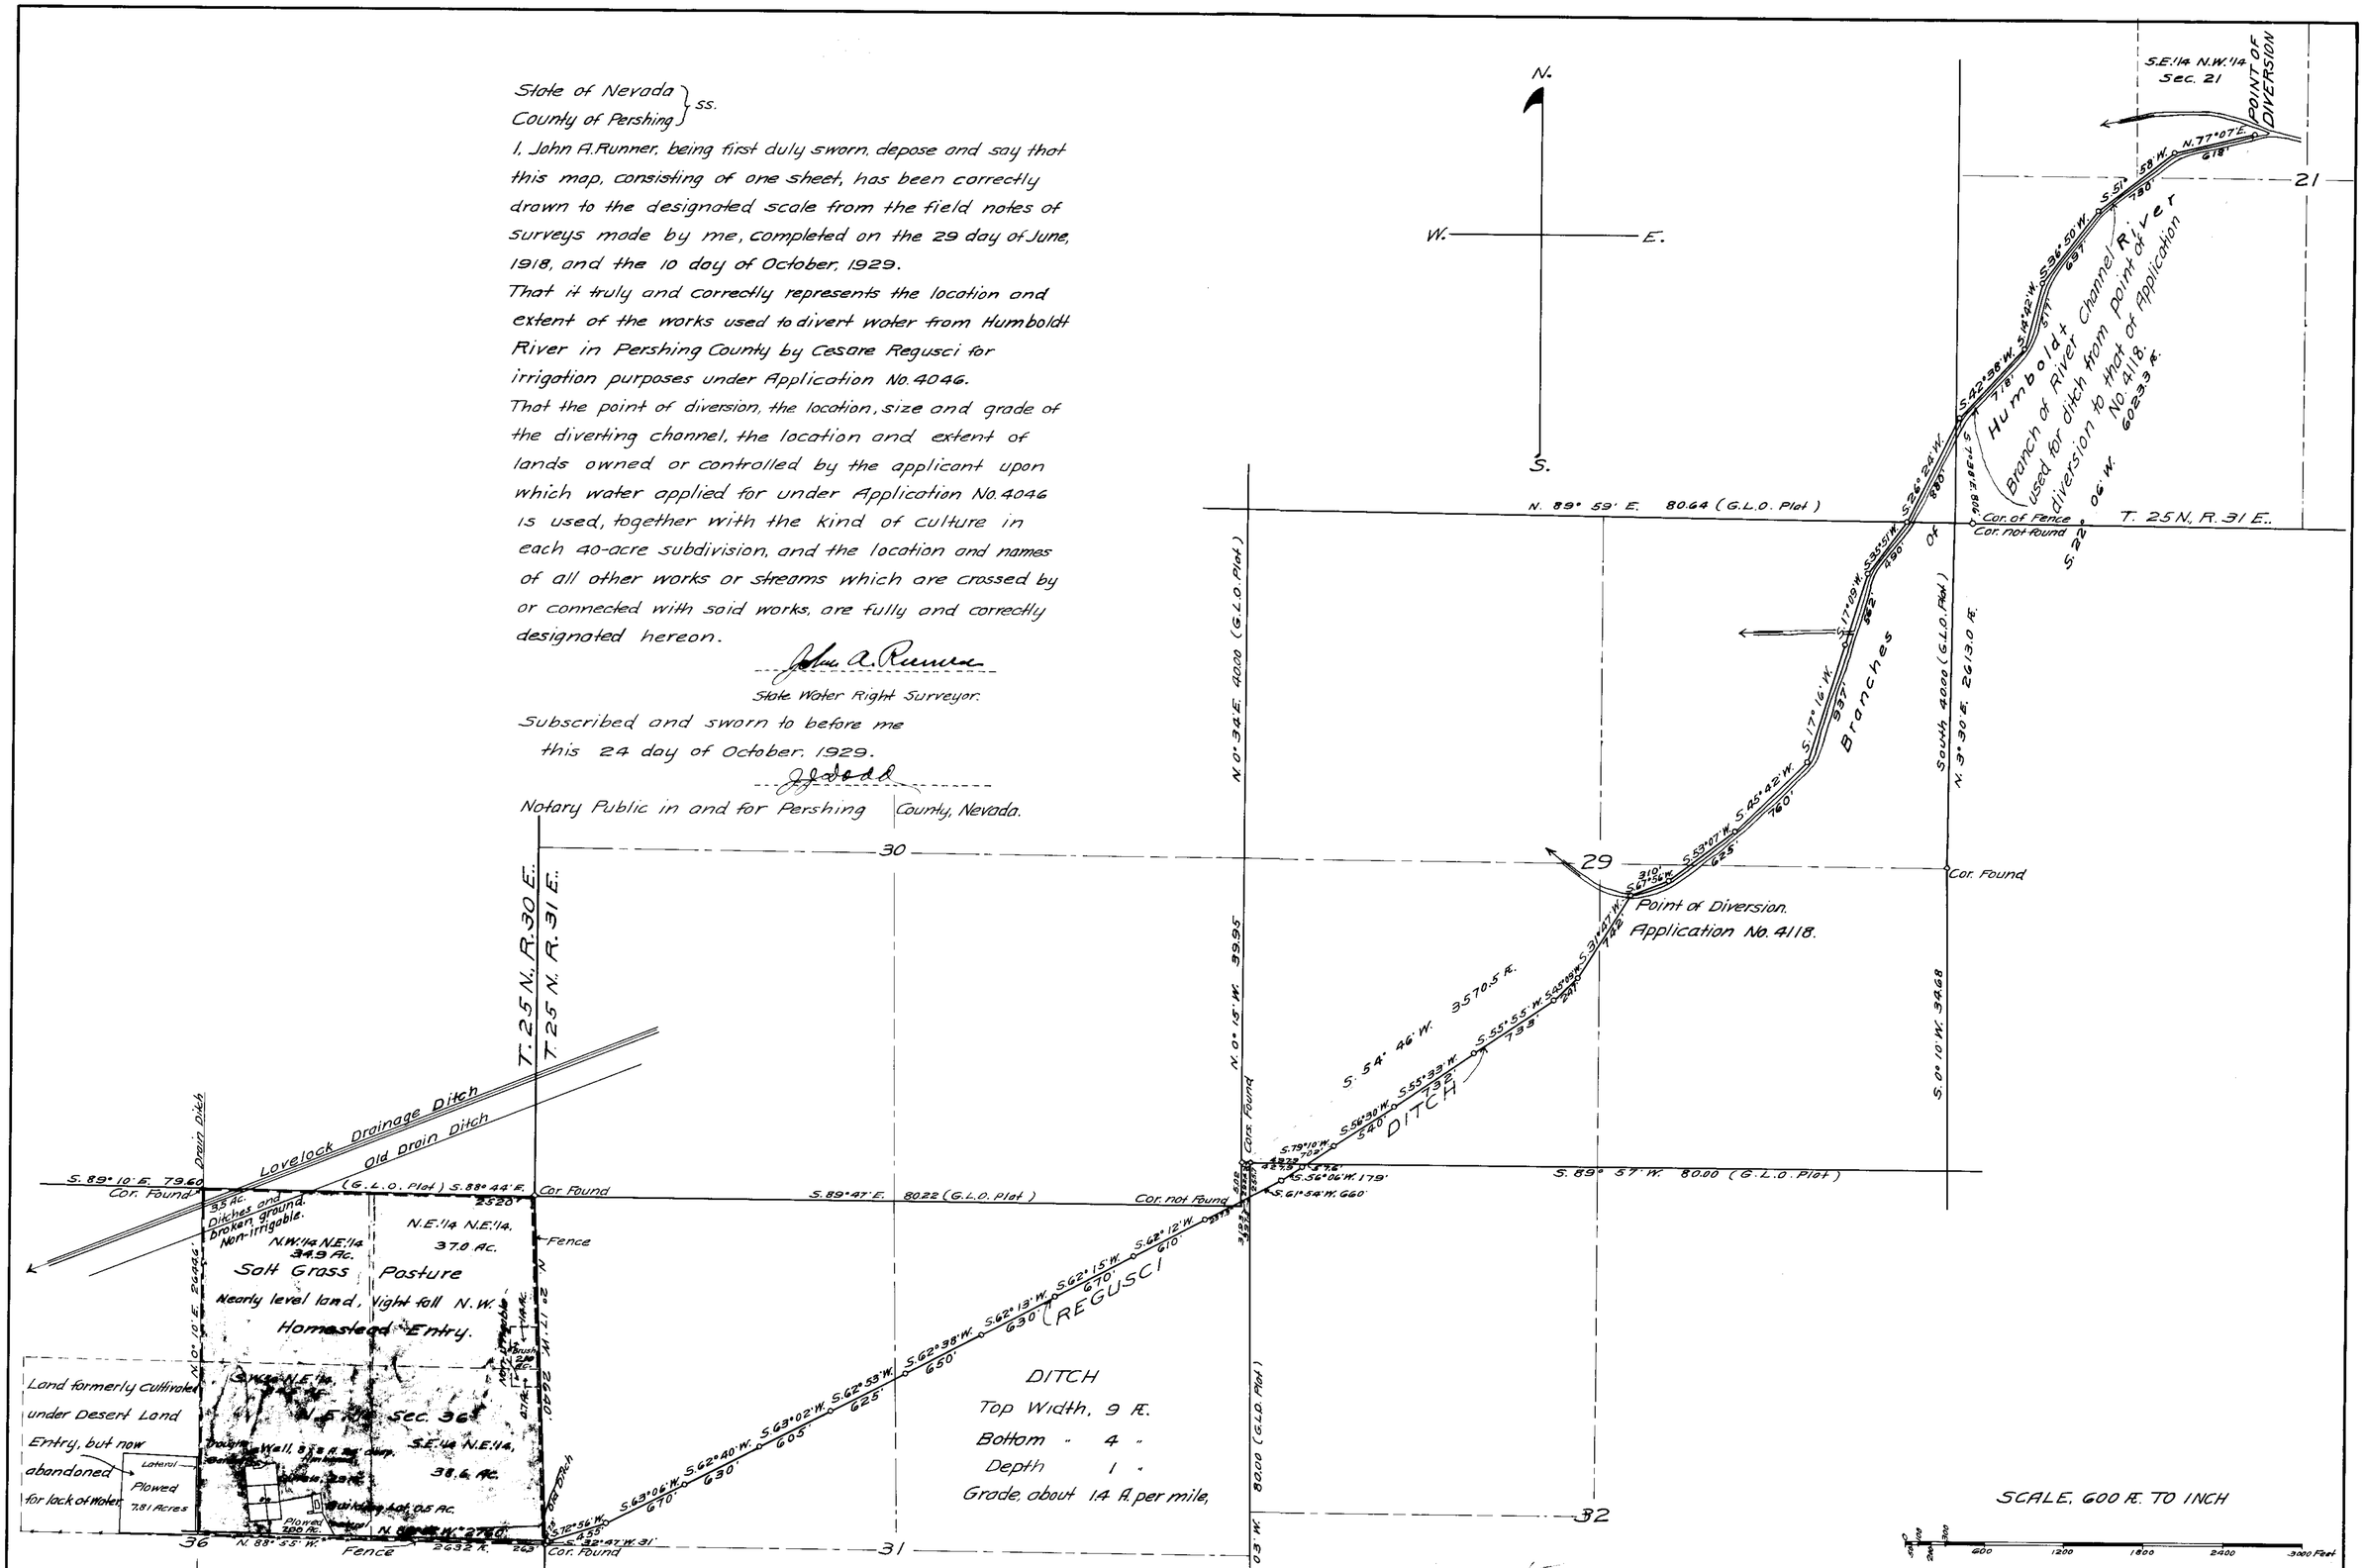

Section	Sub-division	Township	Range	Acreage	Kind of Culture
36	N.E.¼ N.E.¼	25 N.	30 E.	37.0	Salt Grass Pasture
"	S.E.¼ N.E.¼	"	"	38.6	"
"	S.W.¼ N.E.¼	"	"	34.5	"
"	"	"	"	2.0	Plowed Idle
"	N.W.¼ N.E.¼	"	"	34.9	Salt Grass Pasture

Total area irrigated 147.0 Acres.

1634 April 18, 1930

Nov. 4, 1929

MAP TO ACCOMPANY
PROOF OF BENEFICIAL USE
UNDER APPLICATION NO 4046
FOR
IRRIGATION
BY
CESARE REGUSCI
FROM
HUMBOLDT RIVER

4046