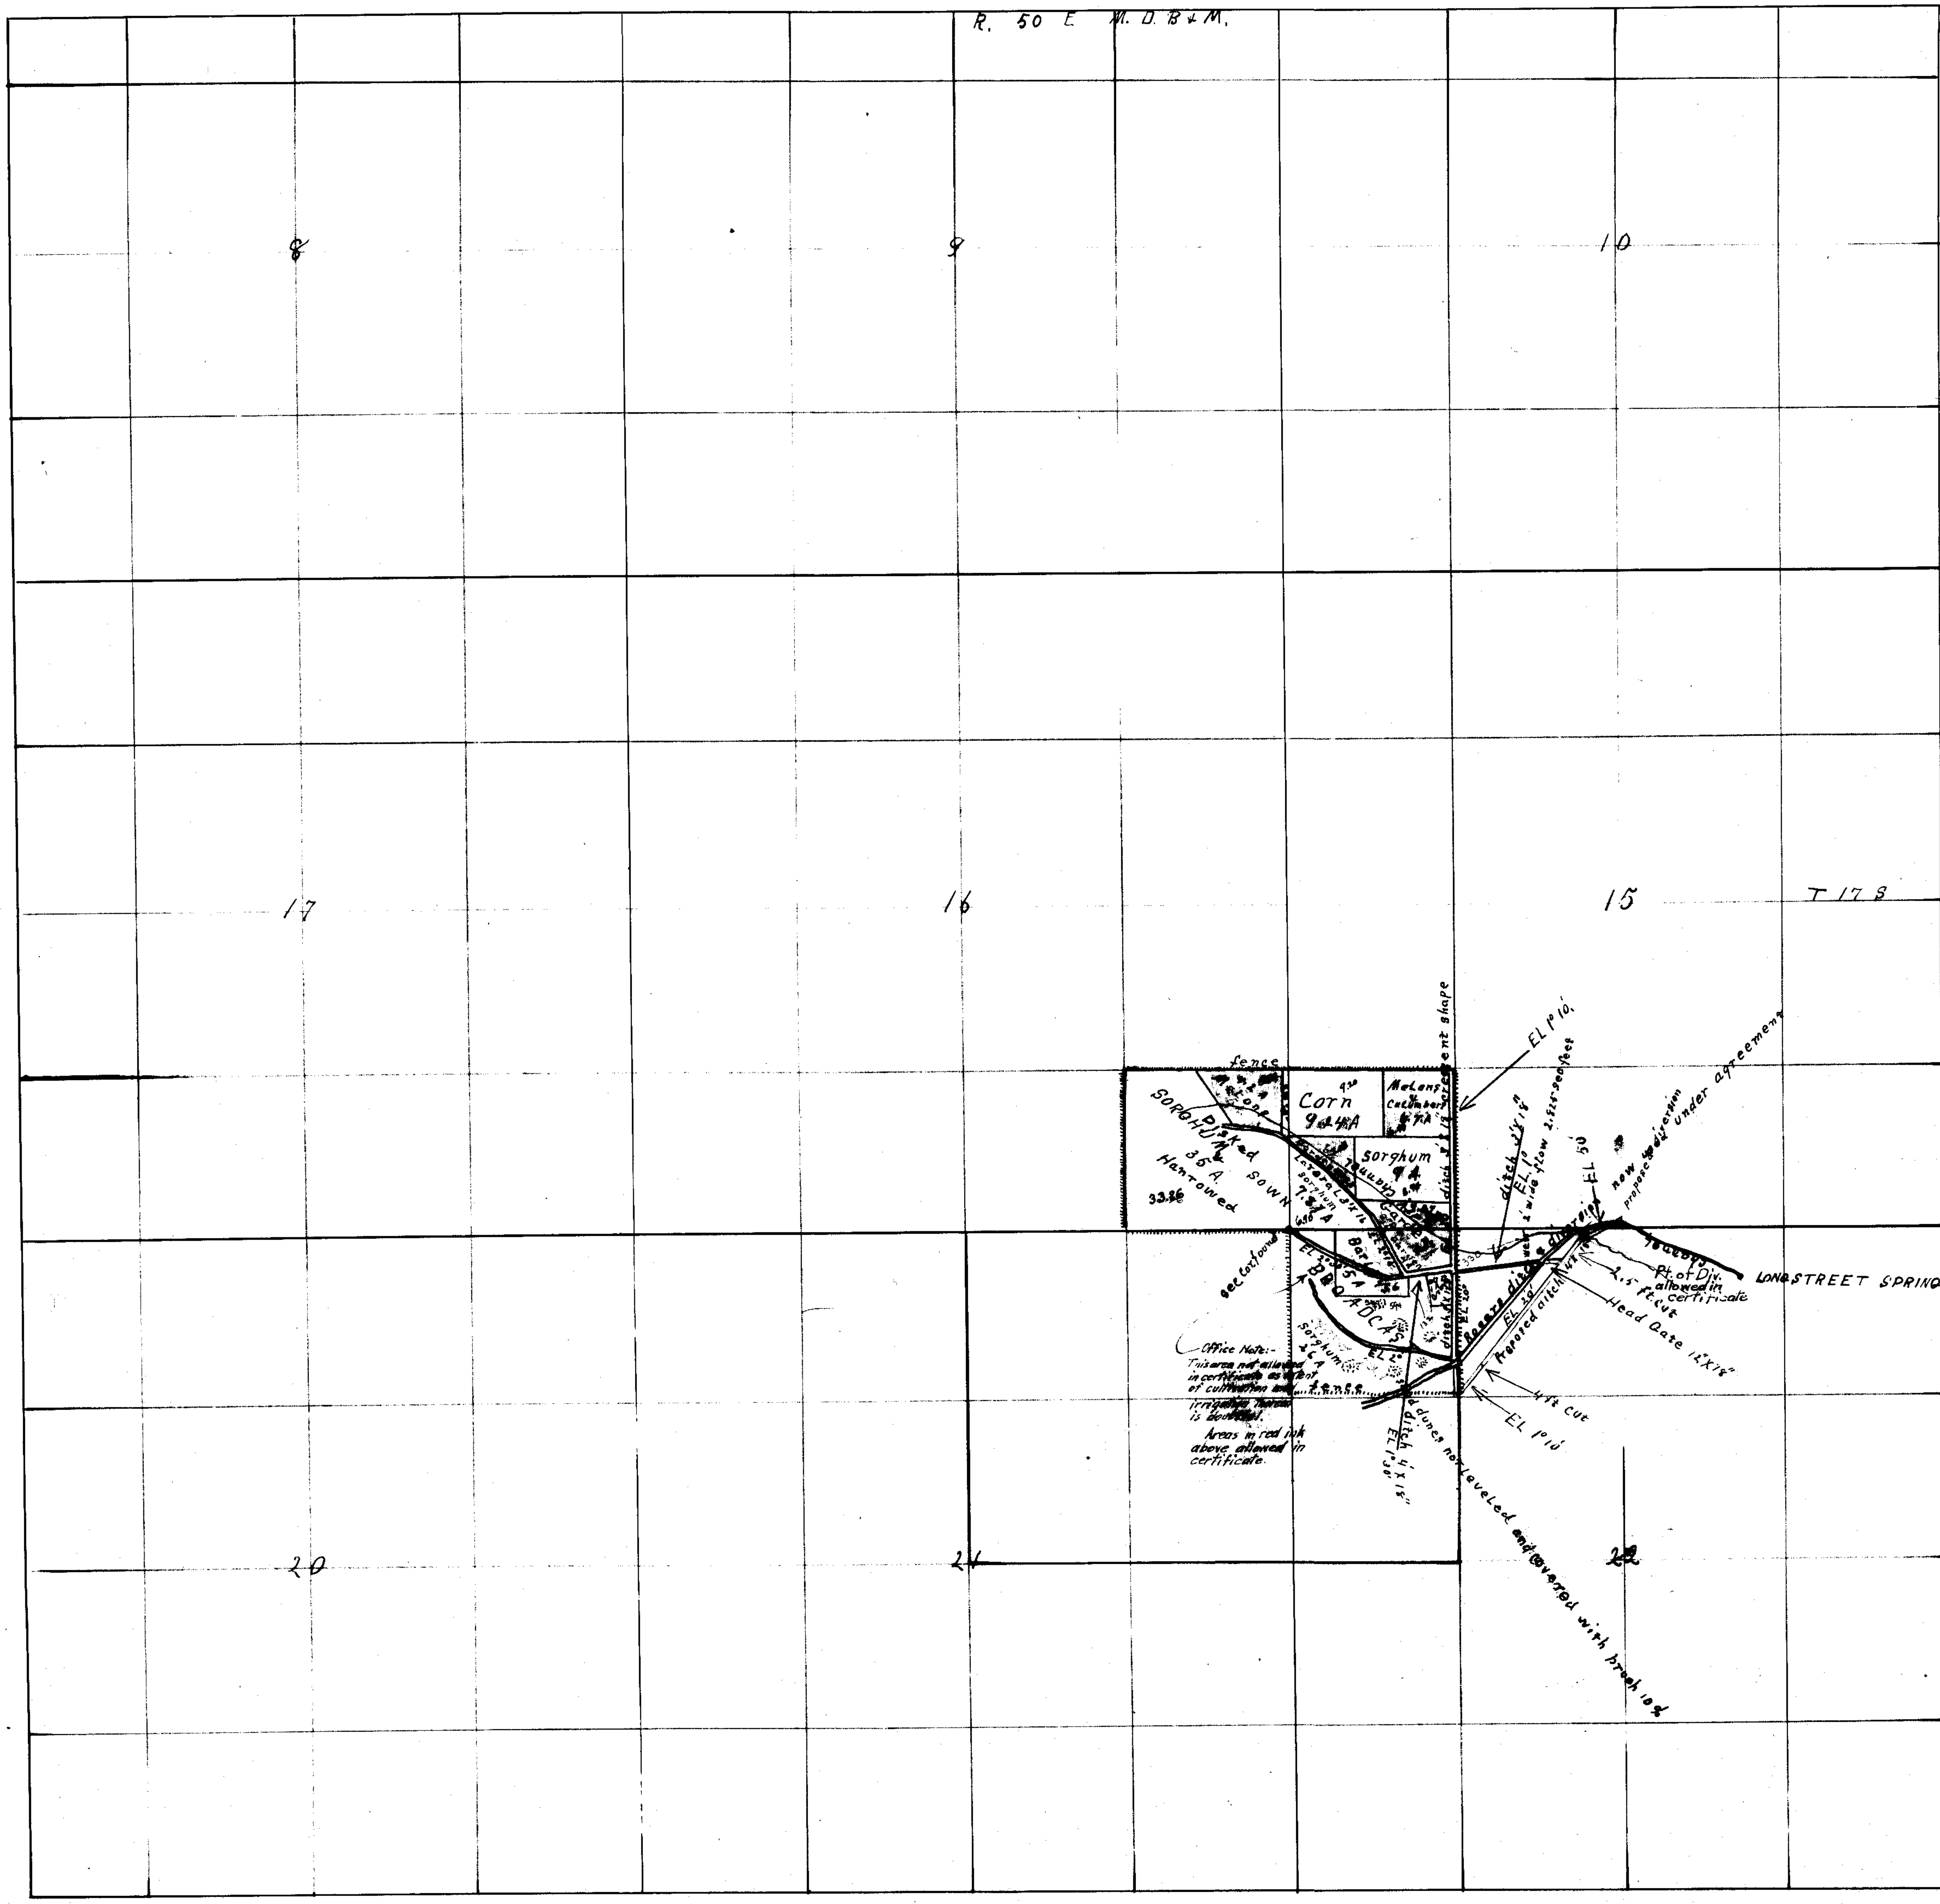

Sec	sub division	Town	Range	Cultiv area	description of cultivation	date of first Culture	
15	S.W¼ S.W¼	17S	50	40 A	Corn Sorghum Garden		
16	S.E¼ S.E¼	17S	50	40 A	Corn sorghum for feed melons		
22	N.W¼ N.W¼	17S	50	35	Barley garden Sorghum for feed		

N

Scale 10 ch = 1 inch

I W A Ray being first duly sworn depose and say that the above map is a true and accurate plat of the lands irrigated by a diversion of the waters of the LONGSTREET Spring, as taken from the field notes of a survey made by me completed on the 26th day of May 1922. That the map and survey were made at instance of Edward J. Schafer owner of said lands, and that it truly represents the irrigated lands of said diversion

W. A. Ray

Subscribed and sworn to before me this 28th day of June 1922

[signature] Hatton,
Notary Public in and for Nye County, Nevada.

file as of ...
Ack ...

FILED
Feb. 21, 1923
STATE ENGINEER'S OFFICE

Serial No. 4076
LONG STREET SPRING
Edward J. Schafer

Certificate No. 1109, Bk. 5 issued March 12, 1925 for 0.8575 c.f.s, or 514.50 ac. ft. per annum.

6-30-22

4076