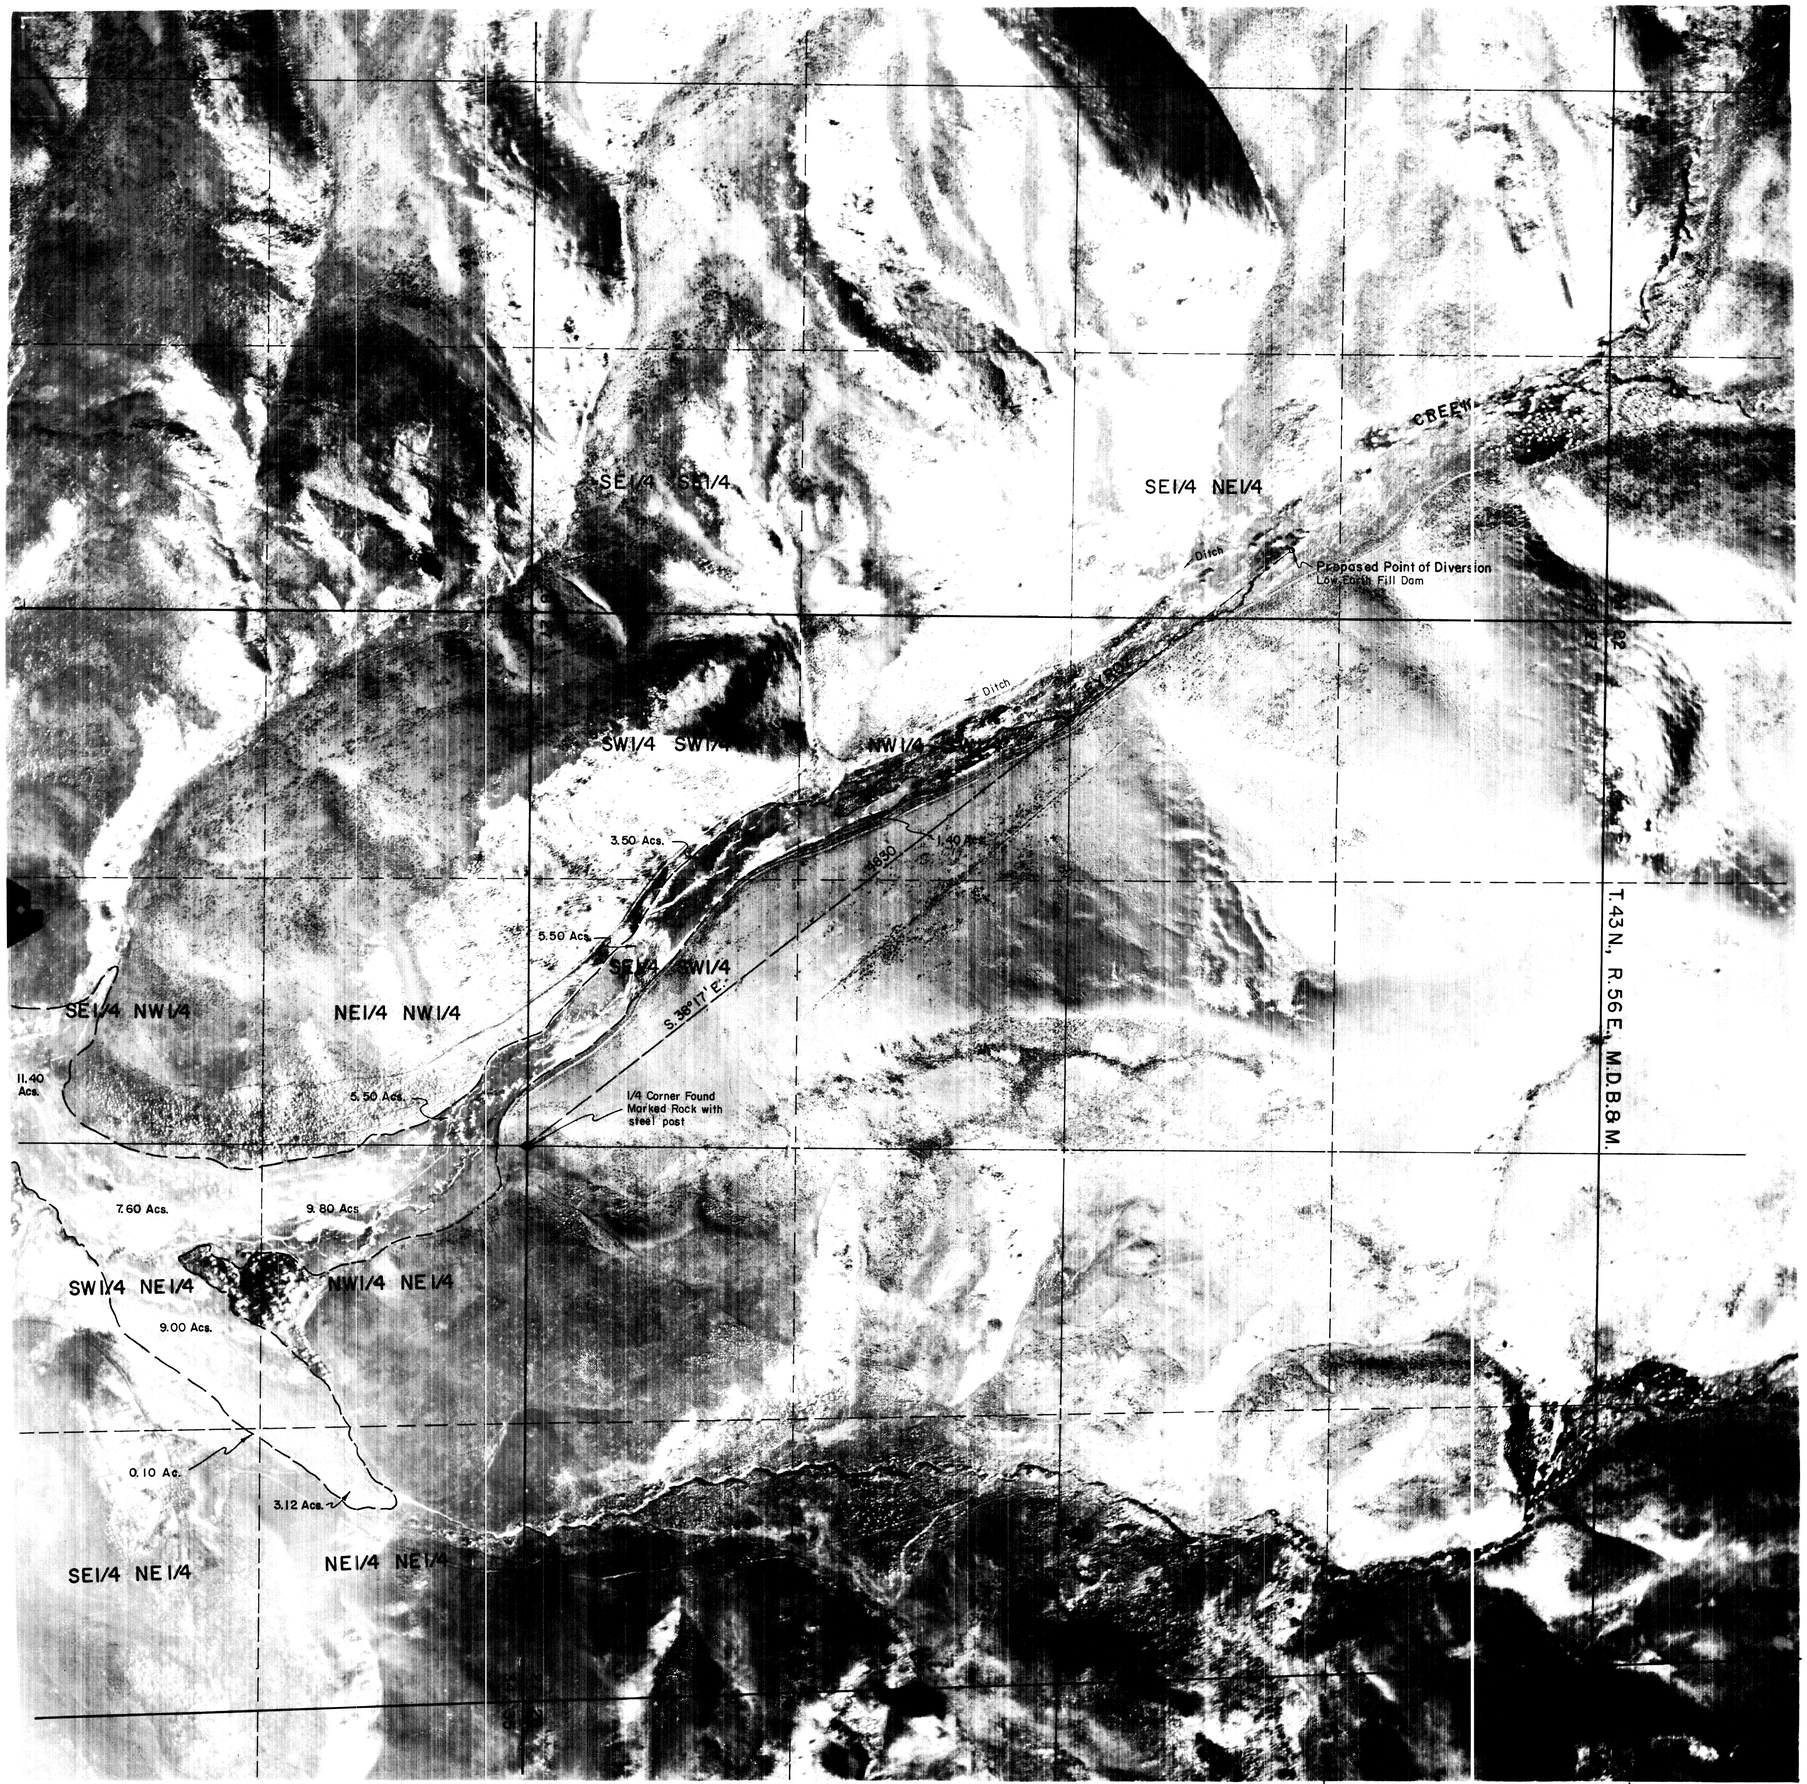

State of Nevada
County of ss

I, Mark Chilton, being first duly sworn, depose and say that this map, consisting of one sheet, has been correctly drawn to the designated scale from field notes of a survey made under my supervision and direction, on the 18th. day of August, 1970; that it truly and correctly represents the proposed location and extent of the works used to divert water from **EYROZ (BEAVER) CREEK,** in **ELKO COUNTY,** by **FERNANDO & JESS GOICOECHEA,** for Irrigation purposes under Application No. 4117. That the point of diversion, the location, size of the diverting channel, location and description of all measuring devices, the location and extent of lands owned or controlled by the applicant upon which water applied for under Application No. 4117 is used, together with the area and kind of culture in each 40-acre subdivision, and the location and names of all other works or streams which are crossed by or connected with said works are fully and correctly designated thereon.

Mark Chilton
State Water Rights Surveyor No. 278

Subscribed and sworn to before me this 28th day of Sept., 1970.
Notary Public in and for Elko County, Nevada.

Lina Bernadat

0 400 800 1200 1600
Scale 1" = 400'

MAP

To Accompany Amended Proof of Beneficial Use under Application No. 4117 & Change Point of Diversion, Manner & Place of Use of Water under Permit No. 4117

FOR Irrigation Purposes
BY Fernando & Jess Goicoechea
FROM Eyroz (Beaver) Creek

Date of Photography November, 1969			
Drawn by D.L.J.	Approved by M.C.		
Job No. 2110-01	Date SEPT, 1970	CHILTON ENGINEERING 42 COURT STREET ELKO, NEVADA	W 70019 0

25828

Sheet No. 1 of 2

4117