SECTION	SUBDIVISION	TOWNSHIP	RANGE	CULTIVATED ACREAGE	DESCRIPTION OF CULTURE	DATE FIRST CULTURE
4	LOT 1	42 N.	56 E.	0.20 Ac.	Brush & Grass	
3	LOT 4	42 N.	56 E.	1.00 Ac.	Brush & Grass	
3	SW1/4 NW1/4	42 N.	56 E.	5.50 Acs.	Brush & Grass	
	NW1/4 SW1/4	42 N.	56 E.	1.00 Acs.	Brush & Grass	
3	NW1/4 SW1/4	42 N.	56 E.	11.20 Acs.	Meadow	
3	SW1/4 NW1/4	42 N.	56 E.	0.10 Acs.	Meadow	
34	NW1/4 SW1/4	43 N.	56 E.	9.10 Acs.	Meadow	
34	NE1/4 SW1/4	43 N.	56 E.	5.10 Acs.	Meadow	
33	LOT 1	43 N.	56 E.	1.20 Acs.	Meadow	
34	LOT 4	43 N.	56 E.	7.00 Acs.	Meadow	
		Total Acreage =		53.30 Acs.		

NOTE: This represents the culture that existed in 1957, at the time the original Proof of Beneficial Use was filed

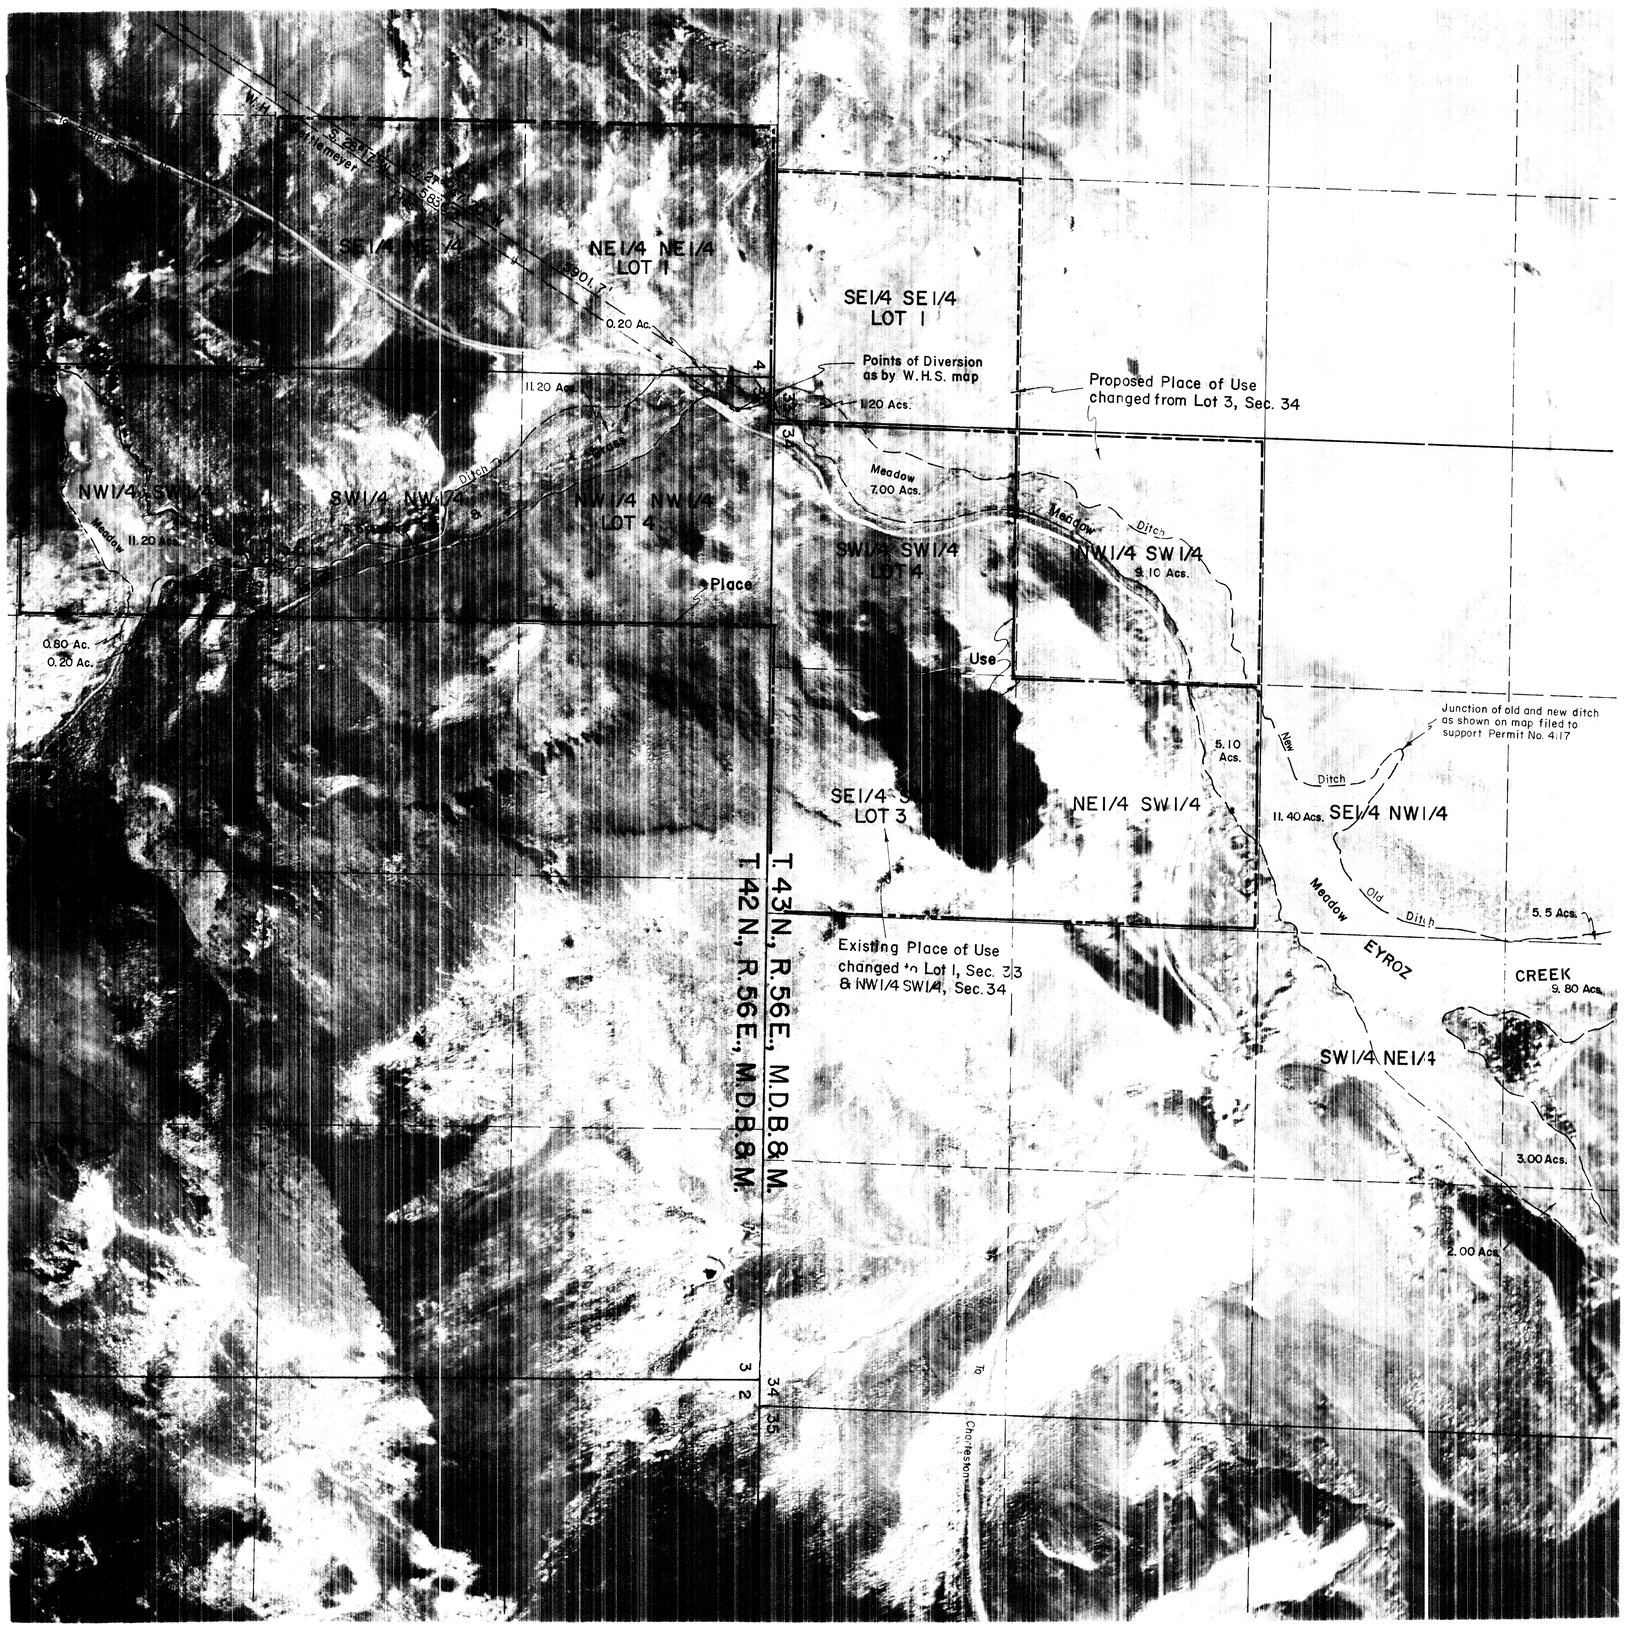

Scale 1" = 400'

TO ACCOMPANY AMENDED PROOF OF BENEFICIAL USE UNDER APPLICATION NO. 4117 & CHANGE POINT OF DIVERSION, MANNER & PLACE OF USE OF WATER UNDER PERMIT NO. 4117

FOR: IRRIGATION & DOMESTIC

BY: FERNANDO & JESS GOICOECHEA

FROM: EYROZ (BEAVER) CREEK

CHILTON ENGINEERING W70019 0

Date of Photography November, 1969

REVISIONS

25828

Sheet No. 2 of 2 4117