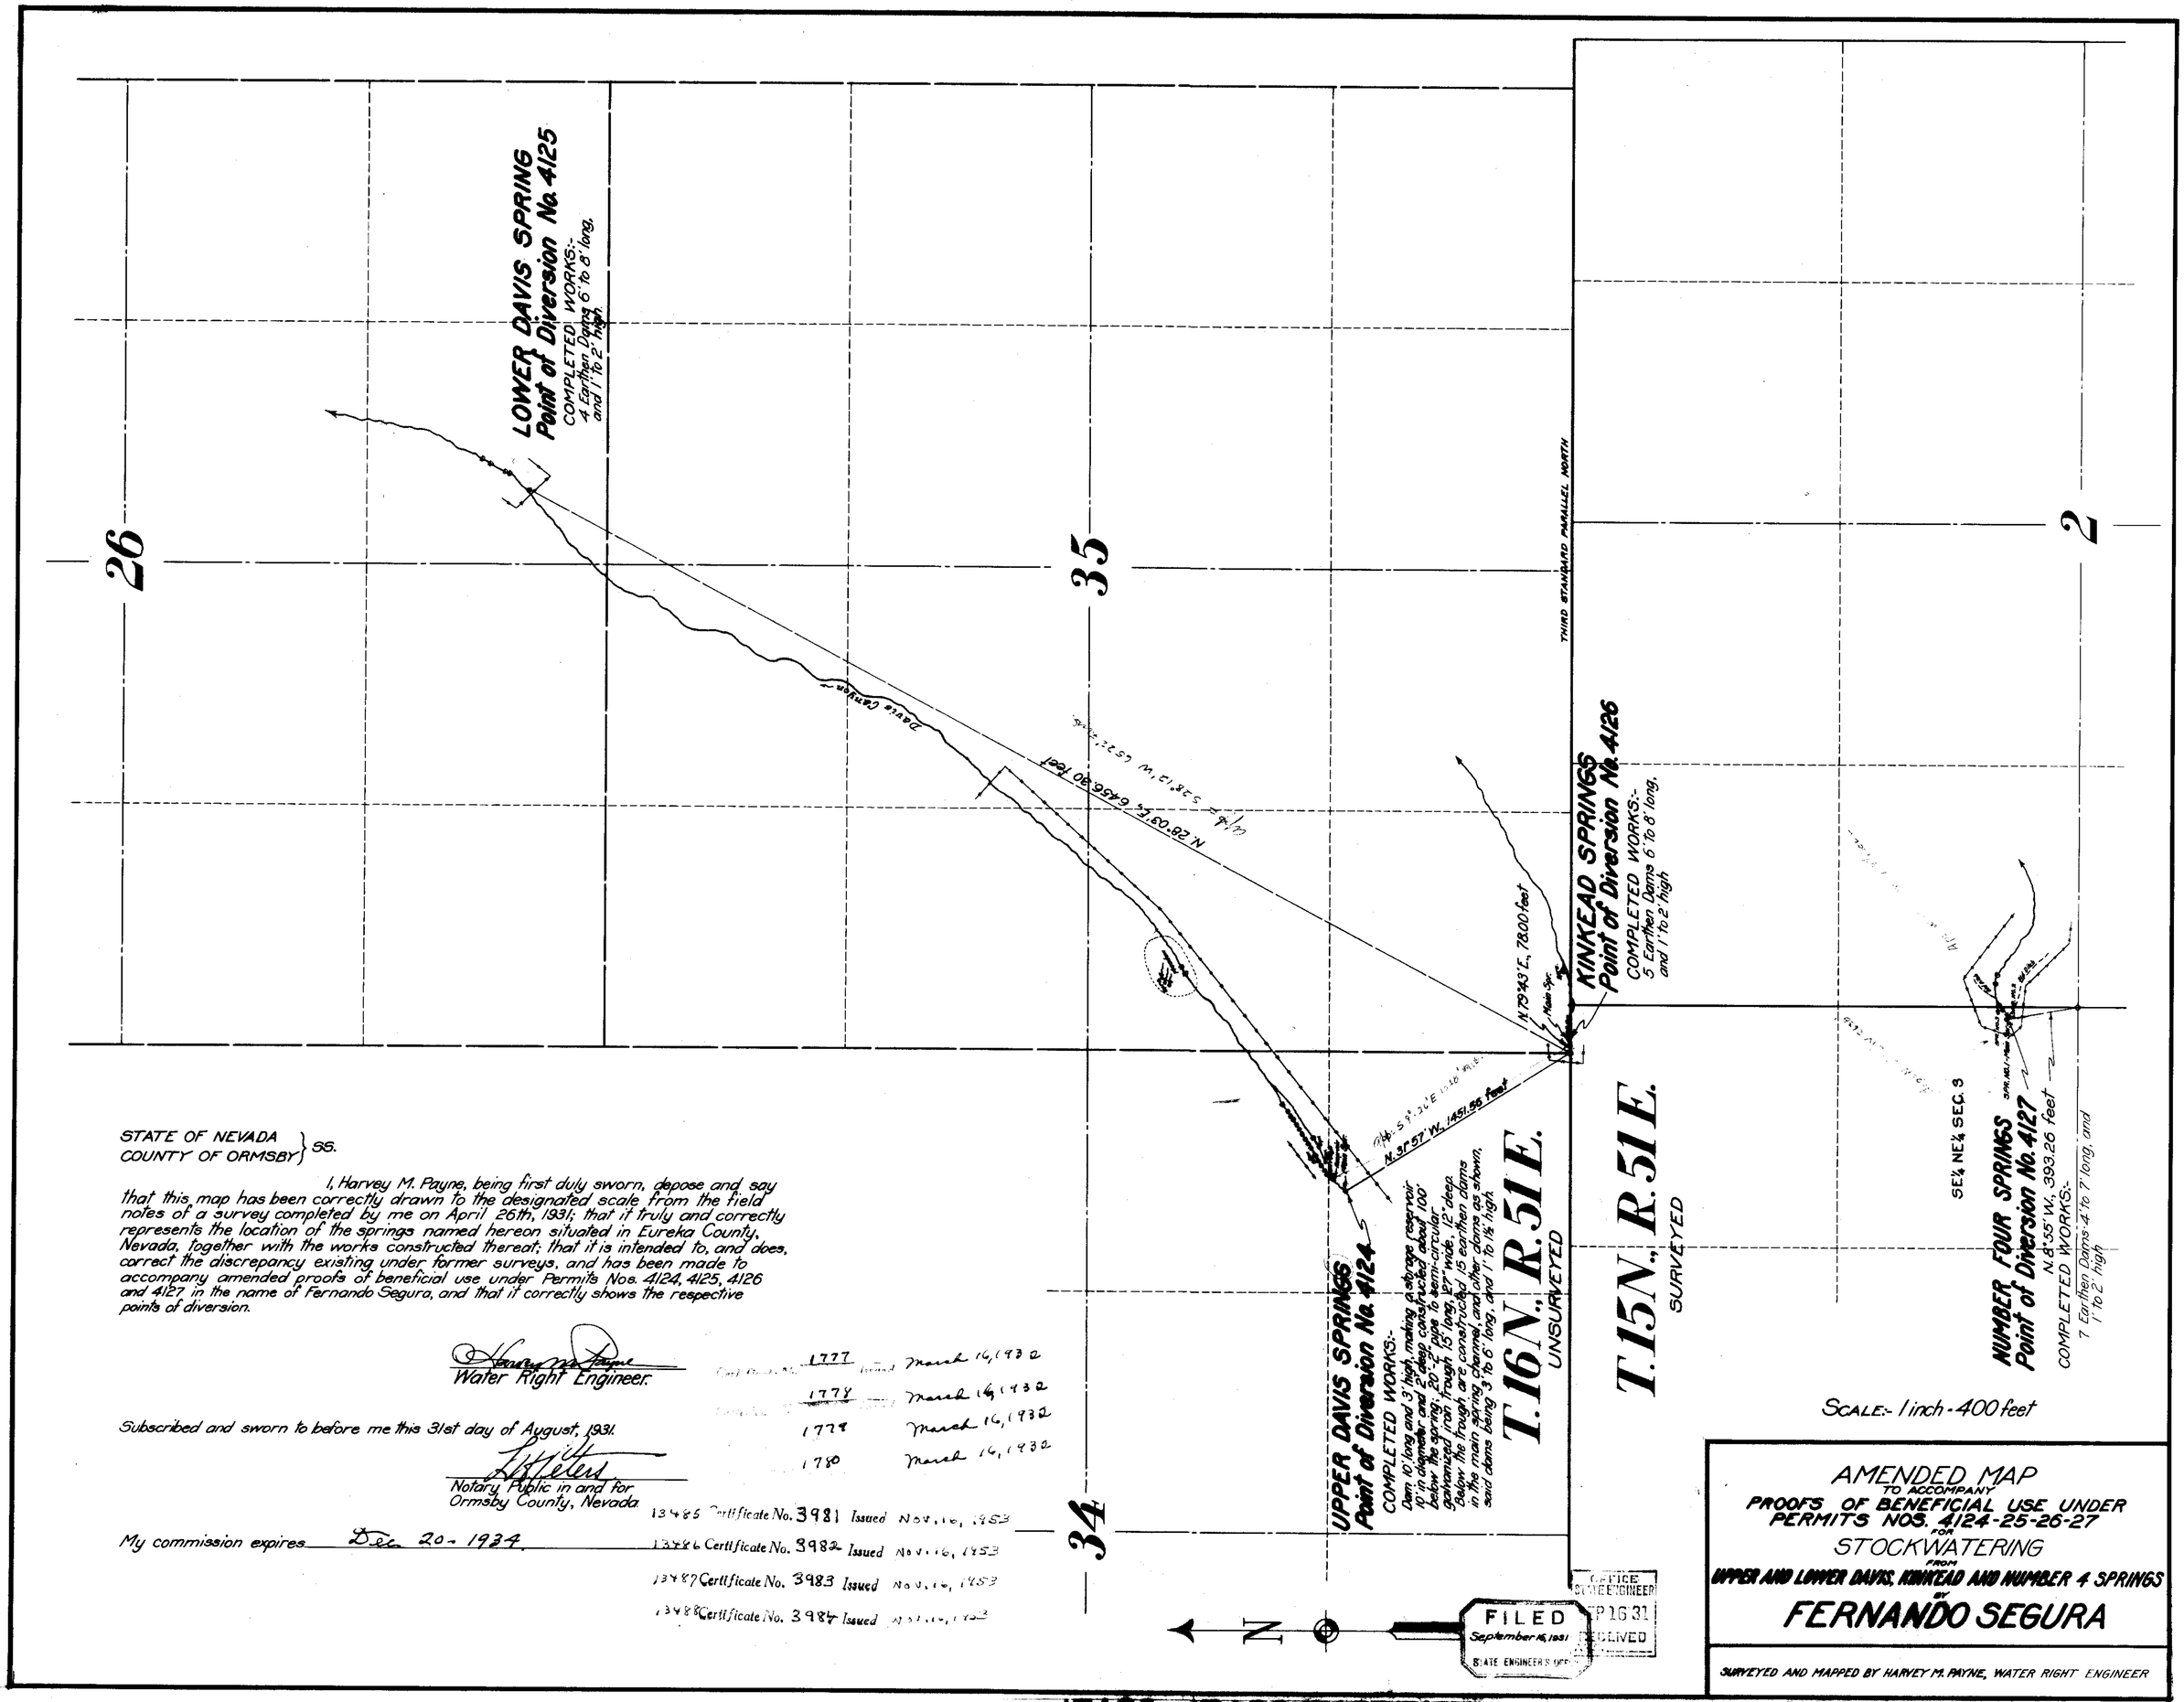

STATE OF NEVADA }
COUNTY OF ORMSBY } SS.

I, Harvey M. Payne, being first duly sworn, depose and say that this map has been correctly drawn to the designated scale from the field notes of a survey completed by me on April 26th, 1931; that it truly and correctly represents the location of the springs named hereon situated in Eureka County, Nevada, together with the works constructed thereat; that it is intended to, and does, correct the discrepancy existing under former surveys, and has been made to accompany amended proofs of beneficial use under Permits Nos. 4124, 4125, 4126 and 4127 in the name of Fernando Segura, and that it correctly shows the respective points of diversion.

Harvey M. Payne
Water Right Engineer.

Subscribed and sworn to before me this 31st day of August, 1931.

Notary Public in and for
Ormsby County, Nevada

My commission expires Dec 20 - 1934.

1777 Issued March 16, 1932
1778 March 16, 1932
1779 March 16, 1932
1780 March 16, 1932

13485 Certificate No. 3981 Issued Nov. 16, 1953
13486 Certificate No. 3982 Issued Nov. 16, 1953
13487 Certificate No. 3983 Issued Nov. 16, 1953
13488 Certificate No. 3984 Issued Nov. 16, 1953

AMENDED MAP
TO ACCOMPANY
PROOFS OF BENEFICIAL USE UNDER
PERMITS NOS. 4124-25-26-27
FOR
STOCKWATERING
FROM
UPPER AND LOWER DAVIS, KINKEAD AND NUMBER 4 SPRINGS
BY
FERNANDO SEGURA

SURVEYED AND MAPPED BY HARVEY M. PAYNE, WATER RIGHT ENGINEER

13485 - 13486 - 13487 - 13488 Place in file S-4124-4125-4126-4127