SECTION	[redacted]	TOWNSHIP	RANGE	[redacted]	DESCRIPTION OF CULTURE	DATE OF FIRST CULTURE
23	NW¼SW¼	15 N.	51 E.	1.11		
23	SW¼SW¼	15 N.	51 E.	0.75		
			TOTAL	1.86	ACRES.	

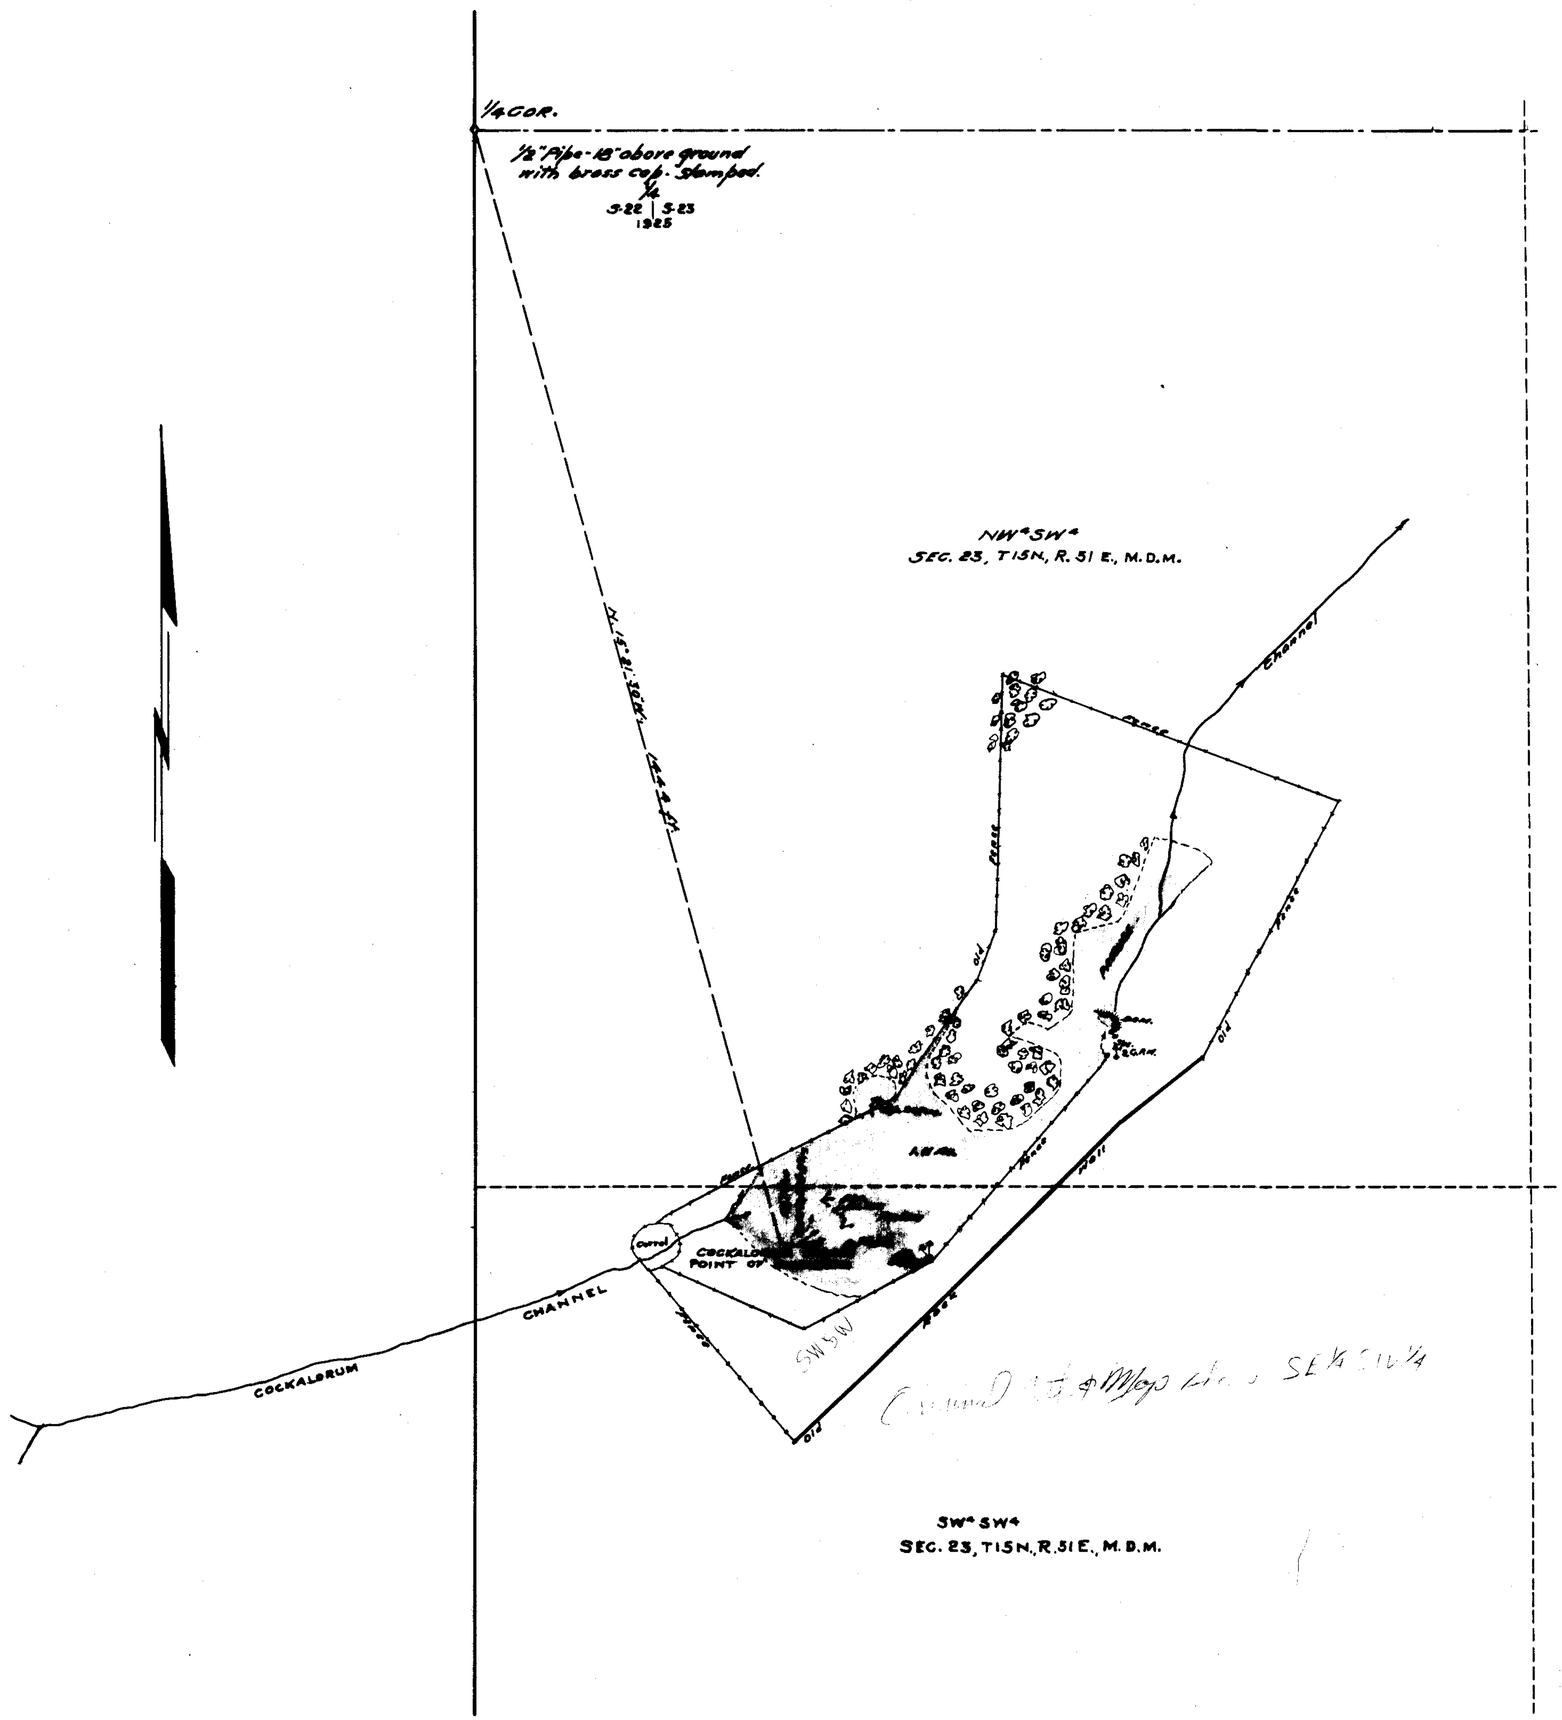

STATE OF NEVADA.
County of White Pine S.S.

I, Robert W. Millard, being first duly sworn, depose and say that this map consisting of one sheet, has been correctly drawn to the designated scale from field notes of a survey made by me between the 26 th. and 27th. days of October, 1955, that it truly and correctly represents the location and extent of the works used to divert water from COCKALORUM SPRING, in Nye County by BARTHOLOMAE CORPORATION for irrigation purposes under application No. 4128. That the point of diversion, the location, size and grades of the diverting channel, location and description of all measuring devices, the location and extent of lands owned or controlled by the applicant upon which water applied for under application No. 4128 is used, together with the area and kind of culture in each 40-acre subdivision, and the location and names of all other works or streams which are crossed by or connected with said works are fully and correctly designated thereon.

Robert W. Millard
State Water Right Surveyor.

Subscribed and sworn to before me this 29th. day of October, 1955.

Notary Public in and for White Pine County, Nevada.
My commission expires Dec. 22, 1957.

0 100' 200' 300' 400' 500'
SCALE 1-IN. = 100 FT.

Certificate No. 4354 Issued Feb. 29, 1956

Certificate No. 4354-1 Issued Feb. 29, 1956
Certificate No. 4450 Issued Sept. 12, 1956
Certificate No. 4450-1 Issued Sept. 12, 1956
Amended

FILED
Nov. 14, 1955
STATE ENGINEER'S OFFICE

OFFICE
ENGINEER

1955 NOV 14 AM 10 13

MAP TO ACCOMPANY PROOF OF BENEFICIAL USE UNDER # 4128
FOR IRRIGATION
BY BARTHOLOMAE CORPORATION
FROM COCKALORUM SPRING
SURVEYED BY F. W. MILLARD & SON ELY, NEVADA

4128 4128