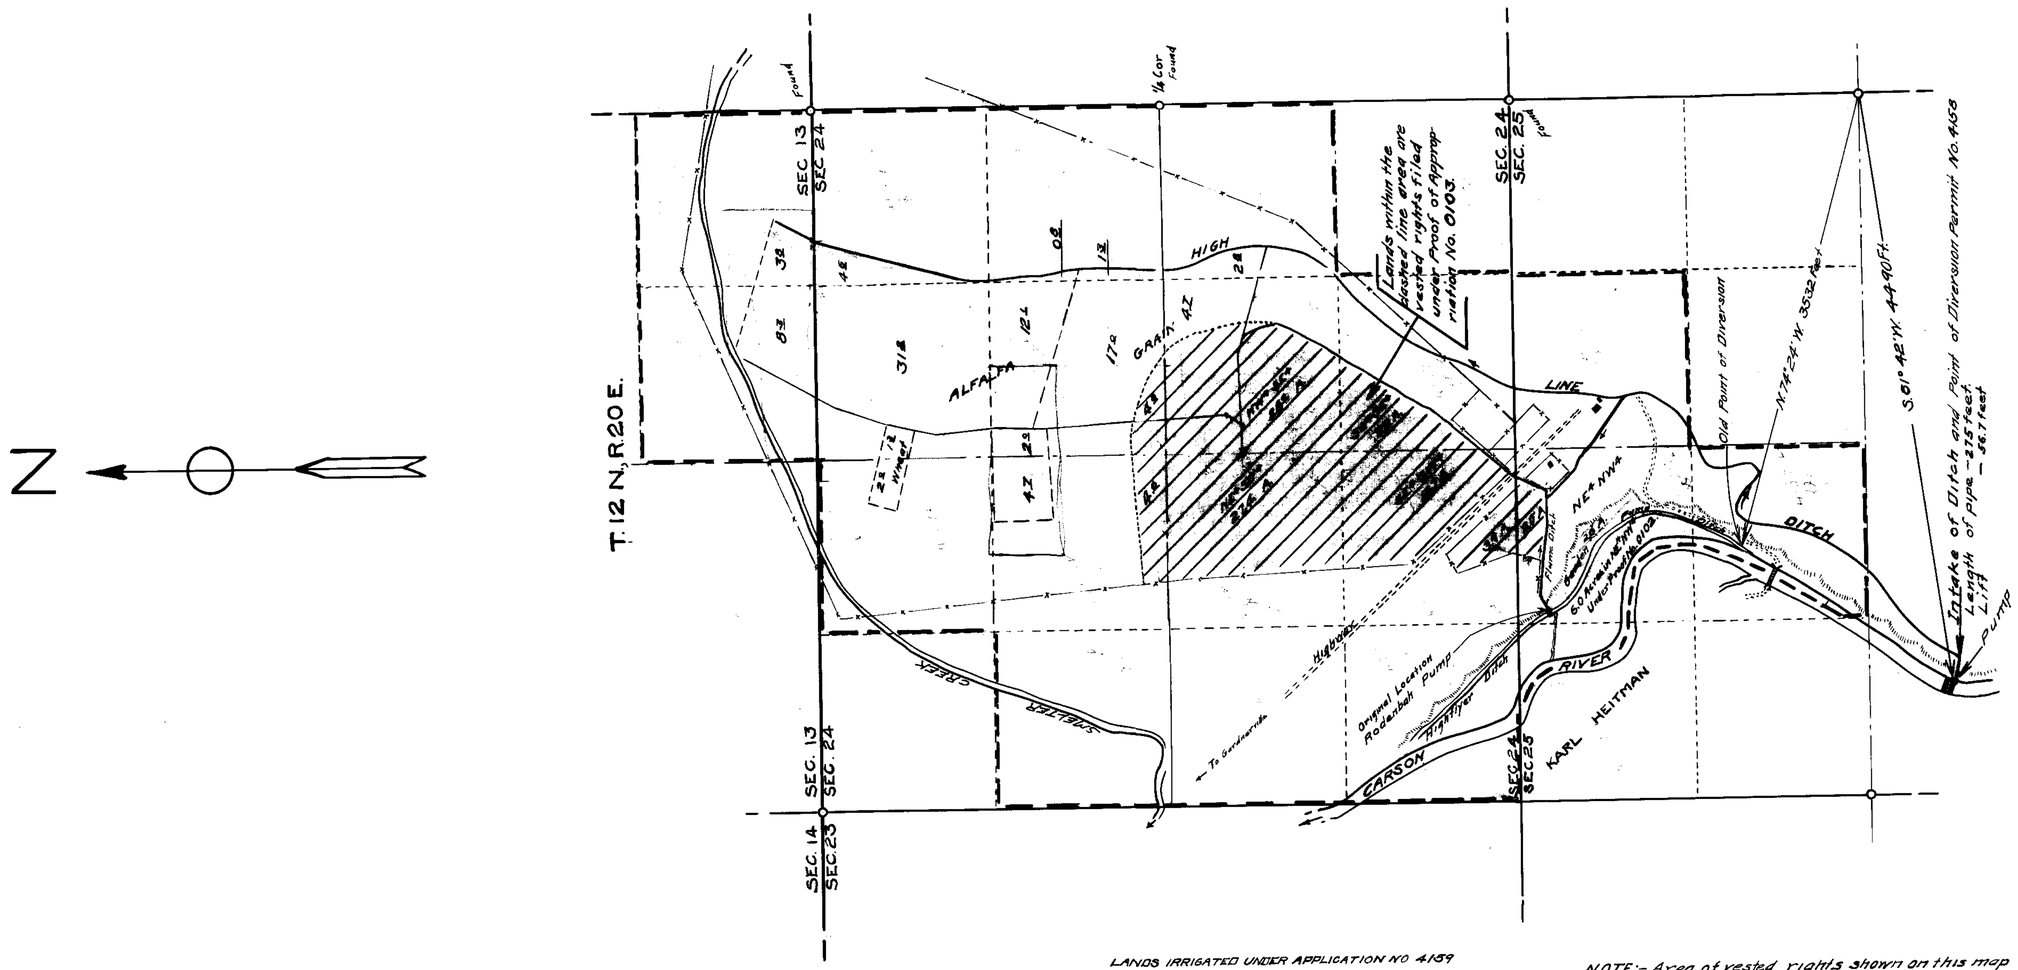

STATE OF NEVADA }
County of Douglas } S.S.

I, O.L. Hussman, being first duly sworn, depose and say that this map, consisting of one sheet, has been correctly drawn to the designated scale from field notes of a survey made by me between the 19 day of Nov. 1933 and the 8 day of Apr., 1934; that it truly and correctly represents the location and extent of the works used to divert water from Carson River in Douglas County, by Louis Ruhenstroth for irrigation purposes, under Applications 4158 & 4159. That the point of diversion, the location, size and grades of the diverting channel, location and description of all measuring devices, the location and extent of lands owned or controlled by the applicant upon which water applied for under Application No. 4158 is used, together with the area and kind of culture in each 40 acre subdivision, and the location and names of all other works or streams which are crossed by or connected with said works, are fully and correctly designated thereon.

O.L. Hussman

STATE WATER RIGHT SURVEYOR

Subscribed and sworn to before me this 10th day of September, 1934.

J. M. Jones

NOTARY PUBLIC IN AND FOR DOUGLAS COUNTY, NEVADA

LANDS IRRIGATED UNDER APPLICATION NO 4159

SECTION	SUB-DIVISION	TOWNSHIP	RANGE	CALCULATED ACREAGE	KIND OF CULTURE
13	SE¼SE¼	12	20E	3.8	Alfalfa
13	SW¼SE¼	12	"	8.3	"
24	NE¼NE¼	"	"	4.6	"
24	NW¼NE¼	12	"	31.2	"
24	NW¼NE¼	"	"	1.3	Grain
24	NE¼NW¼	"	"	2.0	Grain
24	SE¼NE¼	"	"	0.8	Alfalfa
24	SW¼NE¼	"	"	14.1	"
24	SW¼NE¼	"	"	17.0	Grain
24	SE¼NW¼	"	"	4.7	Alfalfa
24	SE¼NE¼	"	"	1.3	"
24	NE¼SE¼	"	"	*2.8	"
24	NW¼SE¼	"	"	4.7	"
		"	"	[illegible]	
			Total Acres		

*Land irrigated but not owned by applicant.

SCALE: 1 INCH = 600 FT.

FILED
September 13, 1934

NOTE:- Area of vested rights shown on this map was changed on Feb. 28, 1939 to conform with the area as shown by the Chandler Findings. In the actual survey it was impossible to determine the line of demarkation between vested right lands and newly irrigated lands.

O.L. Hussman

#4159 2435 Mar. 8, 1939

MAP TO ACCOMPANY
PROOF OF BENEFICIAL USE
UNDER APPLICATIONS 4158-4159
FOR
IRRIGATION
BY
LOUIS RUHENSTROTH
FROM THE
CARSON RIVER

4159 - 4158