SECTION	SUBDIVISION	T. N.	R. E.	ACREAGE	DESCRIPTION of CULTURE	DATE of FIRST CULTURE
16	SW¼ of SW¼	41	52	7.0	GRASS PASTURE	
16	"	"	"	13.5	GRASS AND SAGE PASTURE	
20	NE¼	"	"	5.4	GRASS PASTURE	
20	"	"	"	115.8	GRASS AND SAGE PASTURE	
21	W½ of NW¼	"	"	51.9	" " " "	
				193.6		

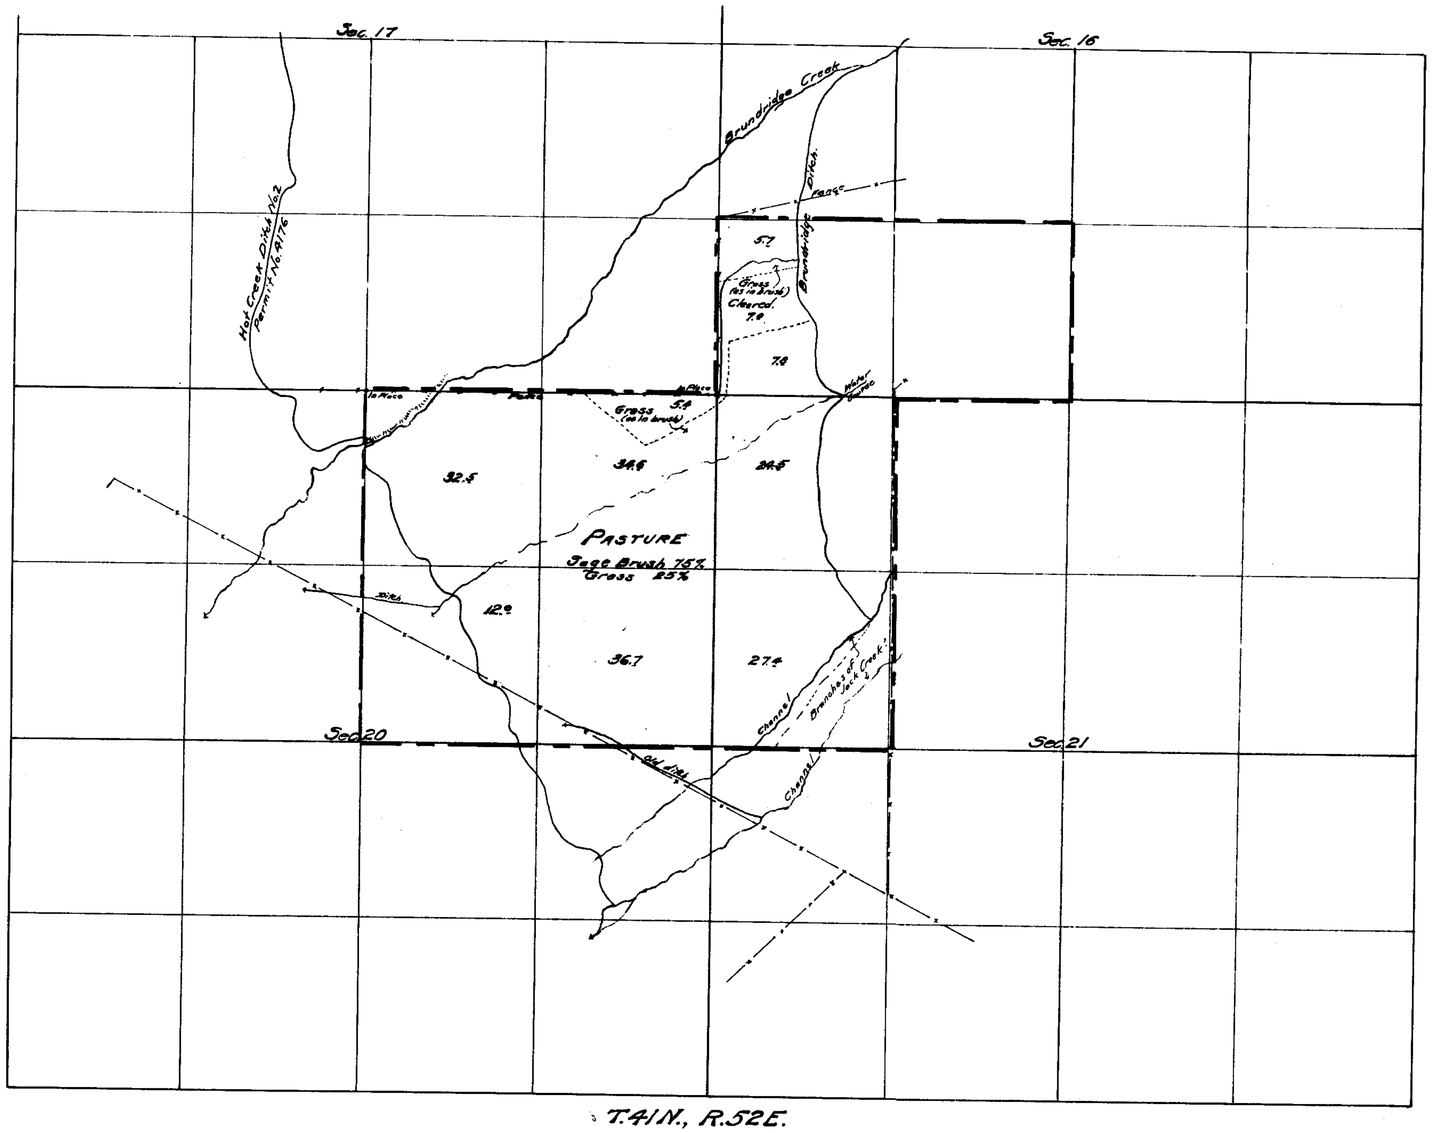

T.41N., R.52E.

STATE OF NEVADA ss.

Chas. F. Dellmond,

Ben Brundridge

30th

of July, 1920

J. H. Clemons, agent for

Ben Brundridge irrigated under Permit No. 4188.

Chas. F. Dellmond
State Water-right Surveyor.

26th Nov. 23.

Bernice H. Walton

FILED
1/10/24
STATE ENGINEER

967, Bk. 4 on 1/12/24 for 1.934 c.f.s.

CULTURAL MAP
OF LANDS OF
BEN BRUNDRIDGE
PERMIT No. 4188

WATER SOURCE:- BRUNDRIDGE CREEK
WATER SYSTEM:- OWYHEE RIVER
ELKO COUNTY, NEVADA
Scale:- 1 Inch = 600 Feet

4188