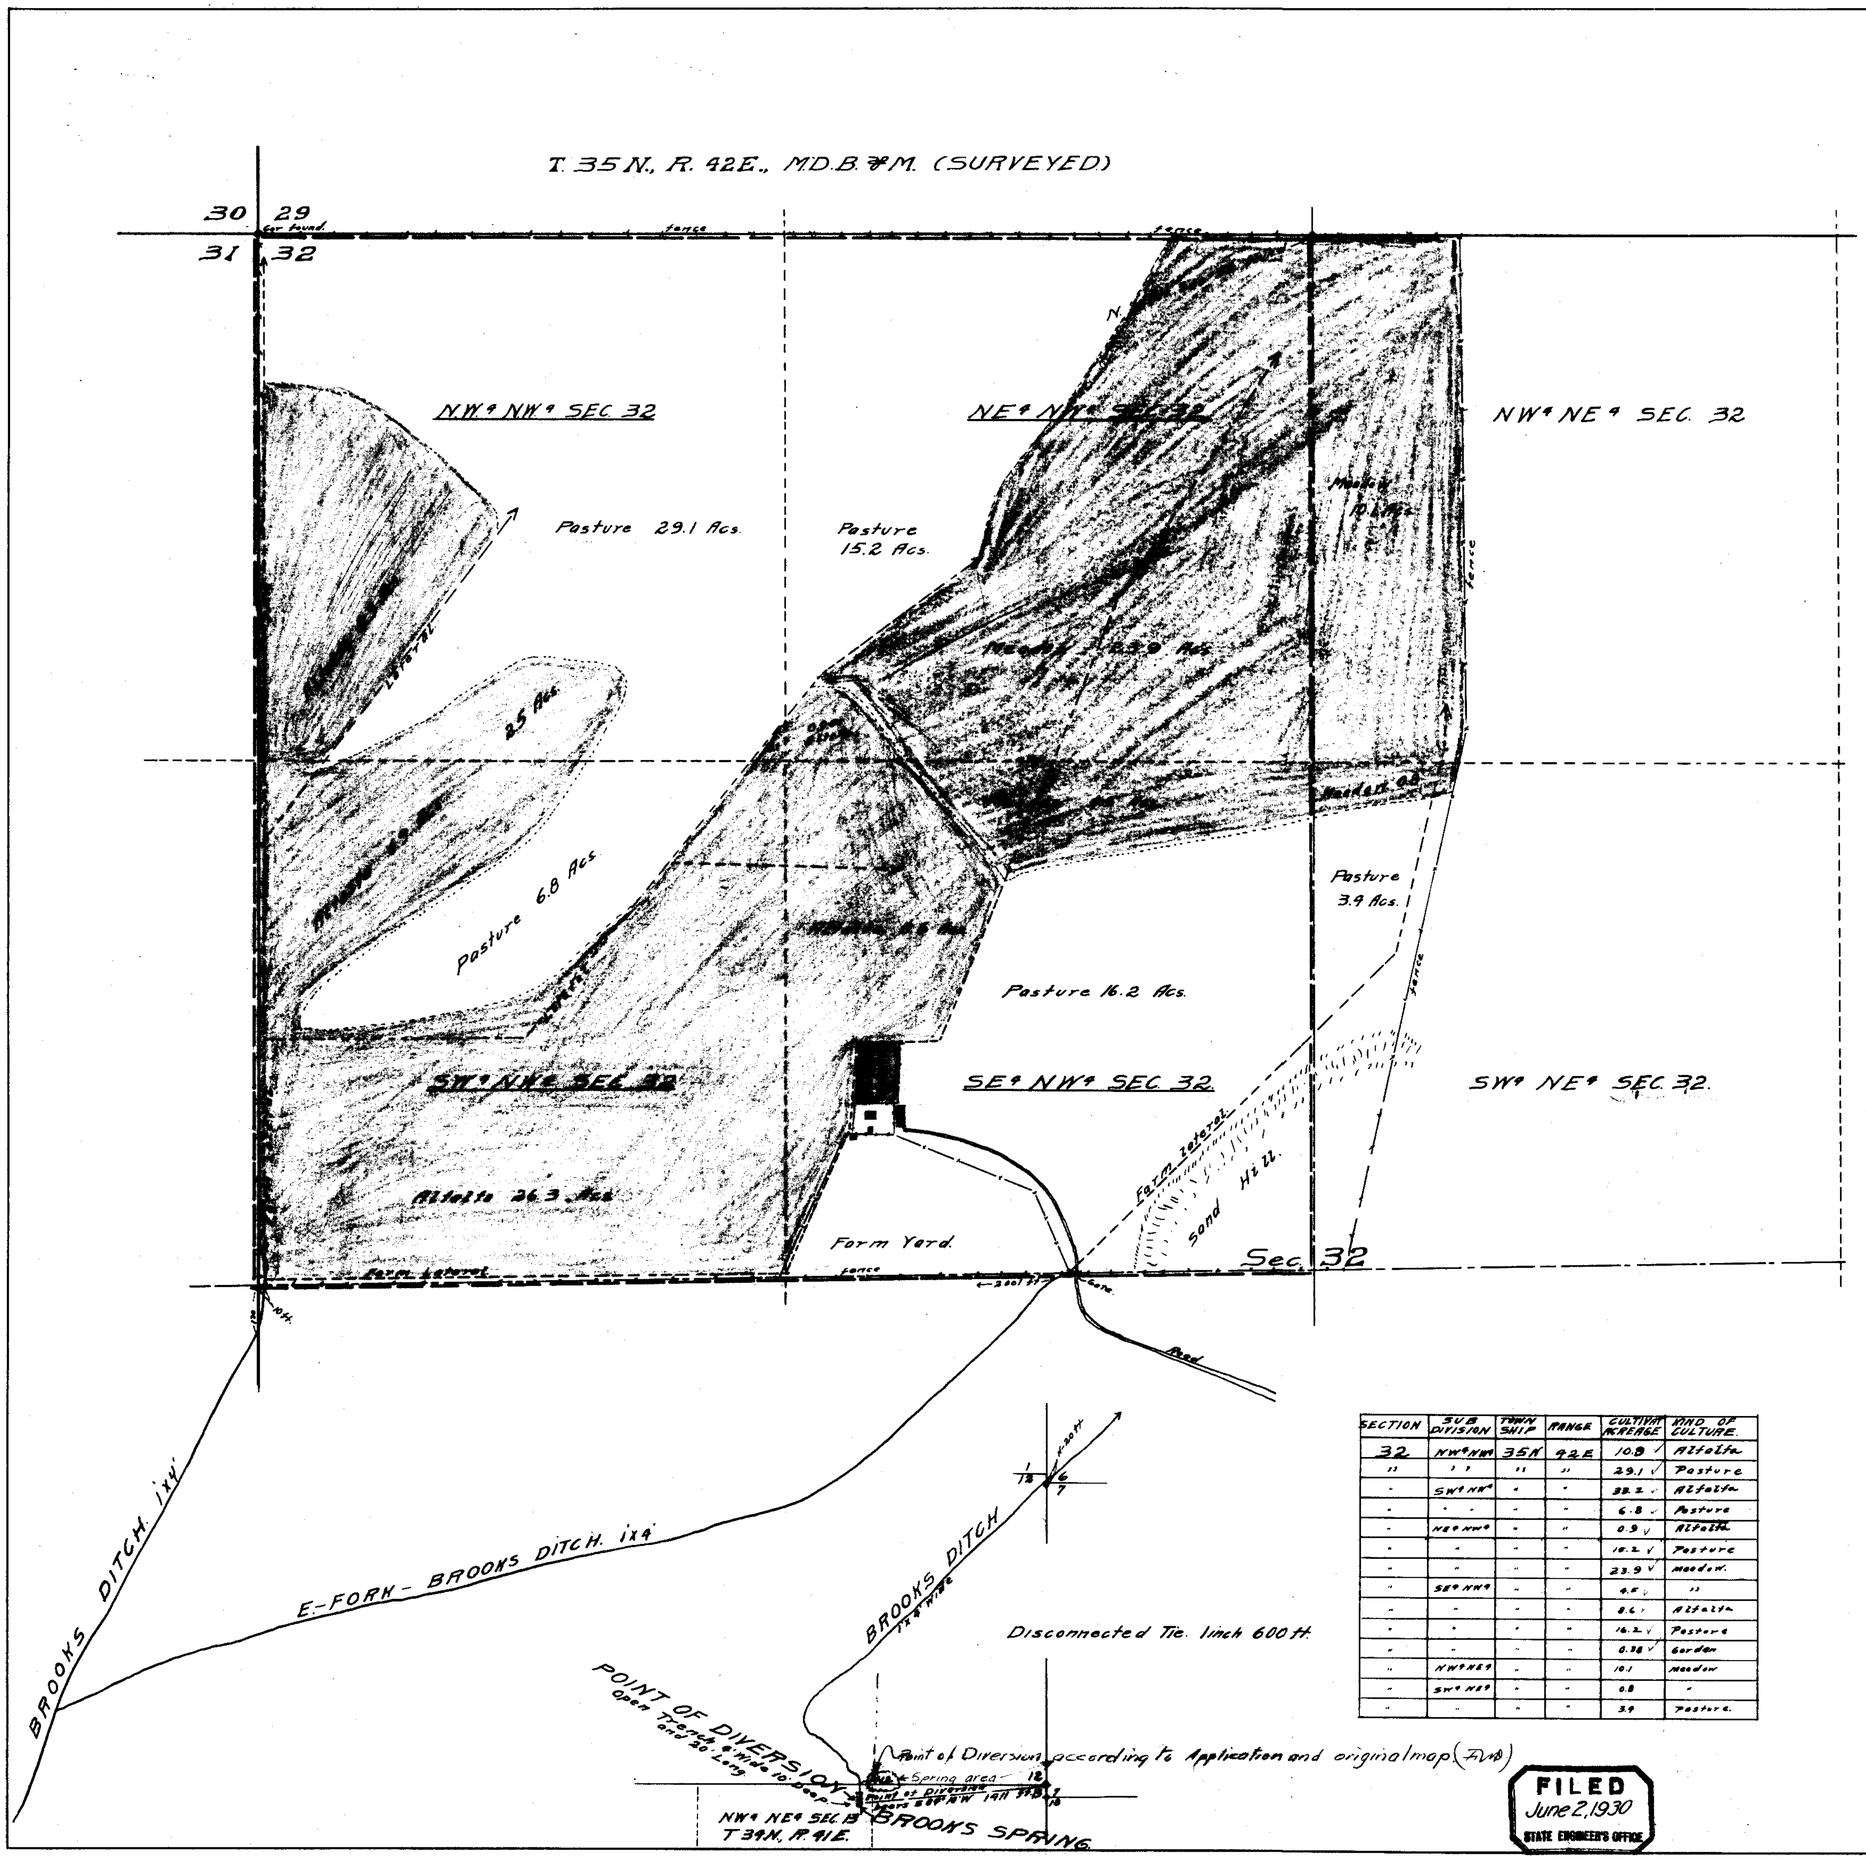

N.

W. — E.

STATE OF NEVADA }
County of Humboldt } ss.

I, F.R. O'Leary, being first duly sworn depose and say, that this map, consisting of one sheet, has been correctly drawn to the designated scale from field notes of a survey made by me on the 28th day of May, 1930; that it truly and correctly represents the location and extent of the works, used to divert water from BROOKS SPRING in Humboldt County, by Jose F. Trigueiro for Irrigation and domestic purposes, under Application No. 4283. That the point of diversion, the location, size and grades of the diverting Channel, location and description of all measuring devices, the location and extent of lands owned or controlled by the applicant upon which water applied for under Application No 4283 is used, together with the area and kind of culture in each 40 acre subdivision, and the location and names of all other works or streams which are crossed by or connected with said works, are fully and correctly designated thereon.

F. R. O'Leary
STATE WATER RIGHT SURVEYOR.

Subscribed and sworn to before me this 30 day of May, 1930.

J. H. Sanguinetti
NOTARY PUBLIC IN AND FOR HUMBOLDT CO. NEV.

SECTION	SUB DIVISION	TOWN SHIP	RANGE	CULTIVA KREAGE	KIND OF CULTURE.
32	NW¼ NW¼	35N	42E	10.8 ✓	Alfalfa
"	" "	"	"	29.1 ✓	Pasture
"	SW¼ NW¼	"	"	32.2 ✓	Alfalfa
"	" "	"	"	6.8 ✓	Pasture
"	NE¼ NW¼	"	"	0.9 ✓	Alfalfa
"	"	"	"	16.2 ✓	Pasture
"	"	"	"	23.9 ✓	Meadow.
"	SE¼ NW¼	"	"	4.5 ✓	"
"	"	"	"	8.6 ✓	Alfalfa
"	"	"	"	16.2 ✓	Pasture
"	"	"	"	0.38 ✓	Garden
"	NW¼ NE¼	"	"	10.1	Meadow
"	SW¼ NE¼	"	"	0.8	"
"	"	"	"	3.9	Pasture.

SCALE: 1 IN. = 200 FT.

0 100 200 300 400 500 1000 FT.

Certificate No. 1821 Issued June 16, 1932.

FILED
June 2, 1930
STATE ENGINEER'S OFFICE

MAP TO ACCOMPANY
PROOF OF BENEFICIAL USE
UNDER APPLICTION NO. 4283
FOR
IRRIGATION.
BY
JOSE F. TRIGUEIRO
FROM
BROOKS SPRING

4283