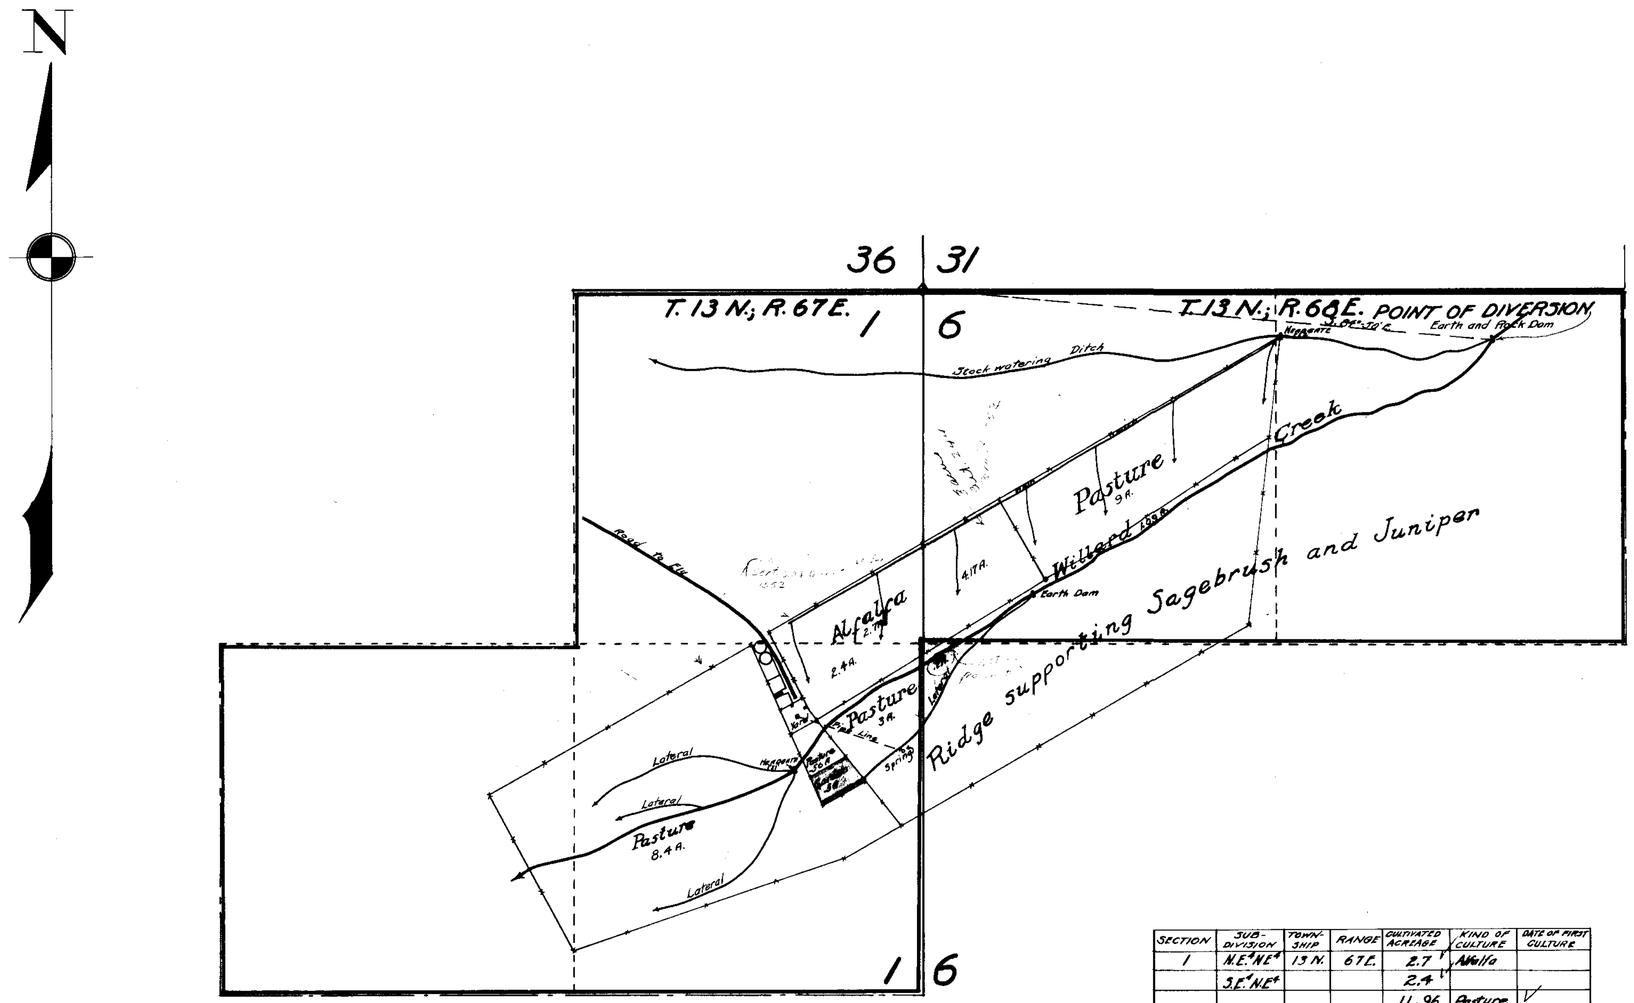

SECTION	SUB-DIVISION	TOWN-SHIP	RANGE	CULTIVATED ACREAGE	KIND OF CULTURE	DATE OF FIRST CULTURE
1	N.E.¼N.E.¼	13 N.	67 E.	2.7	Alfalfa	
	S.E.¼N.E.¼			2.4		
				11.96	Pasture	✓
				.5	Garden	✓
6	N.W.¼N.W.¼	13 N.	68 E.	4.17	Alfalfa	✓
				10.89	Pasture	
	S.W.¼N.W.¼			.7		
			Total	32.33	Acres	

31.83

STATE OF NEVADA
COUNTY OF WHITE PINE } S.S.

I, C. R. Townsend, being first duly sworn, depose and say that this map, consisting of one sheet, has been correctly drawn to the designated scale from field notes of a survey made by me between the 31st day of July and the 3rd day of August, 1928; that it truly and correctly represents the location and extent of the works used to divert water from Willard Creek in White Pine County, by Robison Brothers for irrigation purposes, under Application No. 4291. That the point of diversion, the location, size and grades of the diverting channel, location and description of all measuring devices, the location and extent of lands owned or controlled by the applicants upon which water applied for under Application No. 4291 is used, together with the area and kind of culture in each 40 acre subdivision, and the location and names of all other works or streams which are crossed by or connected with the said works, are fully and correctly designated thereon.

C. R. Townsend
STATE WATER RIGHT SURVEYOR

Subscribed and sworn to before me this 30 day of November, 1928.

NOTARY PUBLIC IN AND FOR WHITE PINE COUNTY, NEVADA.

SCALE: 1 IN. = 300 FT.

0 100 200 300 400 500 1000 1500 FEET

Certificate No. Issued

FILED
Dec. 10, 1928
STATE ENGINEER

MAP TO ACCOMPANY
PROOF OF BENEFICIAL USE
UNDER APPLICATION NO. 4291
FOR
IRRIGATION
BY
ROBISON BROS.
FROM
WILLARD CREEK

4291