SECTION	SUB DIVISION	TOWNSHIP	RANGE					
28		28 N	34 E					
27		28 N	34 E					
29		28 N	34 E					

PL + use 1926

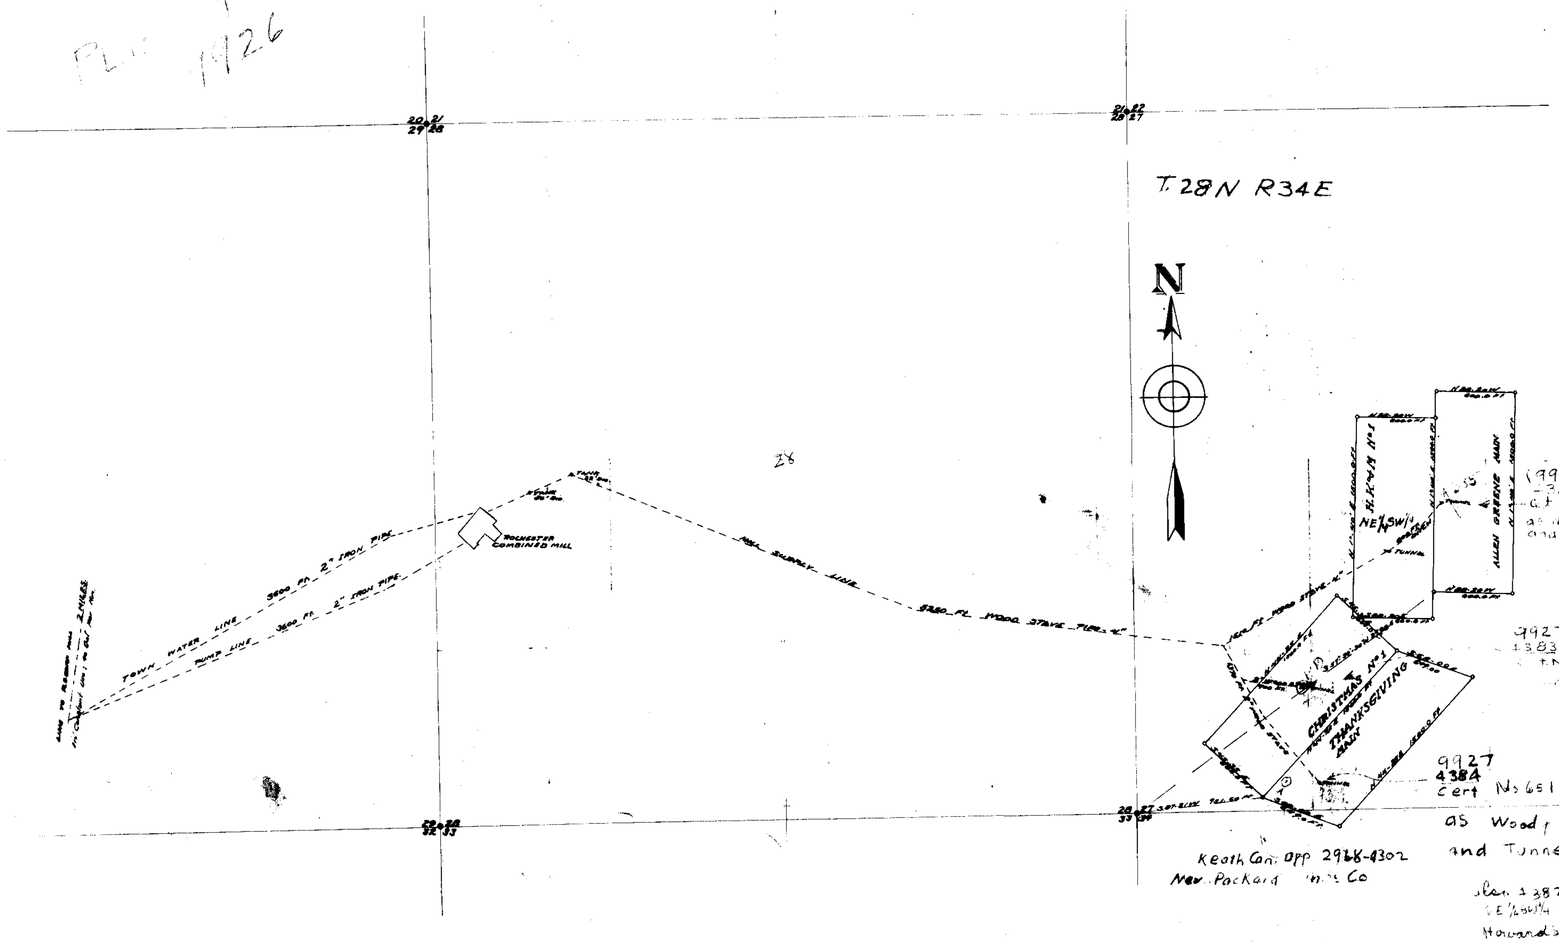

STATE OF NEVADA, COUNTY OF PERSHING } ss.

I, Robert J. Donald, being first duly sworn, depose and say that the above map is a true and accurate plot of the ditch and pipe lines used to supply water to the Rochester Combined Mines Co. Mill, the Rochester Silver Corporation Mill and the Town of Packard, from the Allen Greene Main, H.K.&M No 1, Christmas No 1 and Thanksgiving Main Springs, as taken from the field notes of a survey made by me completed on the 10th day of November 1920; that such survey was made at the instance of THE ROCHESTER SILVER CORPORATION; that the map represents the works described in Permits Nos — 4383, 4384, 4385, together with the location of springs, streams and ditches in the immediate vicinity.

Robert J. Donald. Surveyor.

Subscribed and sworn to before me, this, the 11th day of January — , 1921

Notary Public in and for Pershing County, Nevada.

(9926) 4385 Cert 652 describes this as Woody Canyon Spring and Tunnel

9927 4383 Cert No. 650 describes this as Christmas Lode Tunnel

9927 4384 Cert No 651 describes this as Woody Canyon Spring and Tunnel

Keath Can. App 2968-4302 New Packard Mines Co

Plan 4382 in SE 1/4 Sec 27 Howard S/1.

JAN 18, 1921

8.650, 651, 652 7/20/22

ROCHESTER COMBINED MINES CO

WATER CLAIMS

COVERED BY PERMITS 4383-4-5.

ISSUED TO E.J. HOWARD and L.A. FRIEDMAN.

Scale: 600 Ft = 1 Inch.

ROCHESTER DISTRICT PERSHING CO.

NEVADA

(S)

9926-9927

Place in 4383, 4384, 4385