PLAT OF
LATHROP-BRATLEY-ET AL-WATER APPLICATIONS
TWP. 17 S. R. 50 E. M.D.B.&M.
AMARGOSA VALLEY
NYE COUNTY NEVADA.

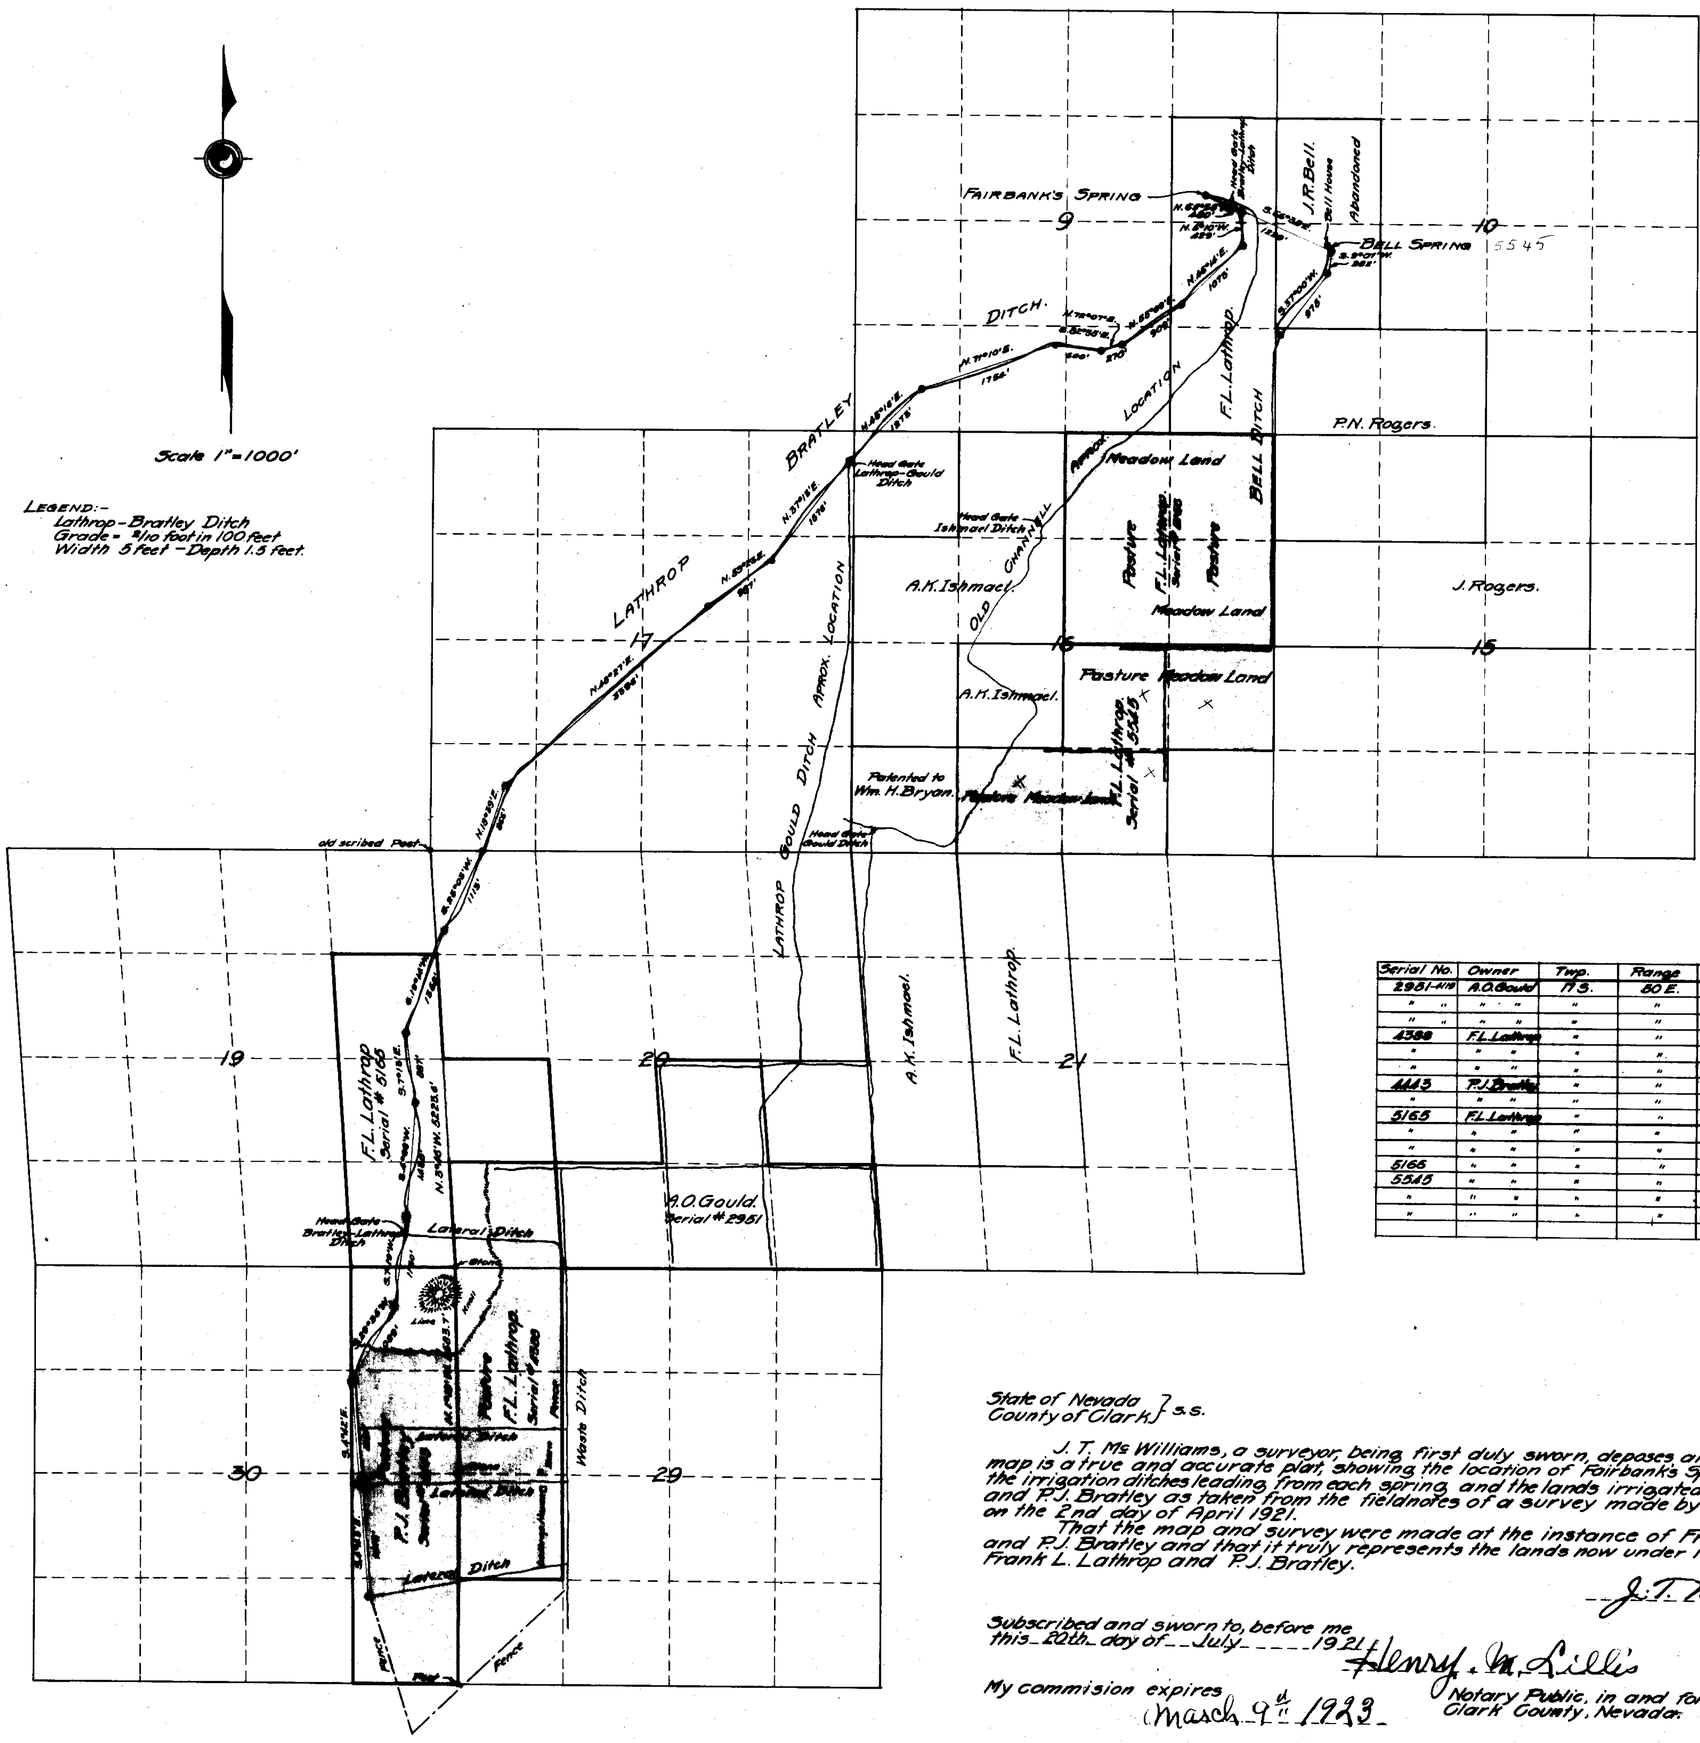

Serial No.	Owner	Twp.	Range	Section	Subd. of Section	Cultivated Acreage	Descr. of Culture	Date of Culture
2951-4119	A.O. Gould	17 S.	50 E.	20	N.W. 1/4 of S.E. 1/4			
" "	" "	"	"	"	S. 1/2 of S.E. 1/4			
" "	" "	"	"	"	S.E. 1/4 of S.W. 1/4			
4388	F.L. Lathrop	"	"	29	N.W. 1/4 of S.W. 1/4			
"	" "	"	"	"	W. 1/2 of N.W. 1/4	71.0	Cultivated Pasture	
"	" "	"	"	20	S.W. 1/4 of S.W. 1/4	24.0	" "	
4443	P.J. Bratley	"	"	30	E. 1/2 of N.E. 1/4	40.5	" "	
"	" "	"	"	"	E. 1/2 of S.E. 1/4	60.5	" "	
5165	F.L. Lathrop	"	"	19	E. 1/2 of S.E. 1/4		None	
"	" "	"	"	"	S.E. 1/4 of N.E. 1/4		"	
"	" "	"	"	20	N.W. 1/4 of S.W. 1/4		"	
5166	" "	"	"	16	N.E. 1/4	160.0	Meadow Land	
5545	" "	"	"	"	N.E. 1/4 of S.E. 1/4	40.0	" "	
"	" "	"	"	"	W. 1/2 of S.E. 1/4	80.0	" "	
"	" "	"	"	"	S.E. 1/4 of S.W. 1/4	40.0	" "	

State of Nevada } s.s.
County of Clark }

J. T. McWilliams, a surveyor, being first duly sworn, deposes and says, that this map is a true and accurate plat, showing the location of Fairbanks Spring; Bell Spring, the irrigation ditches leading from each spring and the lands irrigated by Frank L. Lathrop and P.J. Bratley as taken from the fieldnotes of a survey made by me, completed on the 2nd day of April 1921.

That the map and survey were made at the instance of Frank L. Lathrop and P.J. Bratley and that it truly represents the lands now under irrigation of said Frank L. Lathrop and P.J. Bratley.

J. T. McWilliams
Surveyor

Subscribed and sworn to, before me this 20th day of July 1921

Henry M. Lillis
Notary Public, in and for Clark County, Nevada.

My commision expires March 9th 1923

FILED
April 17, 1923
STATE ENGINEER'S OFFICE

4/17/23

Place in files under 5166 — 4388 — 5545

Fairbanks Spr. conc. conc.

Fairbanks Sp. conc.

conc.

5545 conc. Bell Sps

Township 17 South Range No 50 East M.D. Mer.

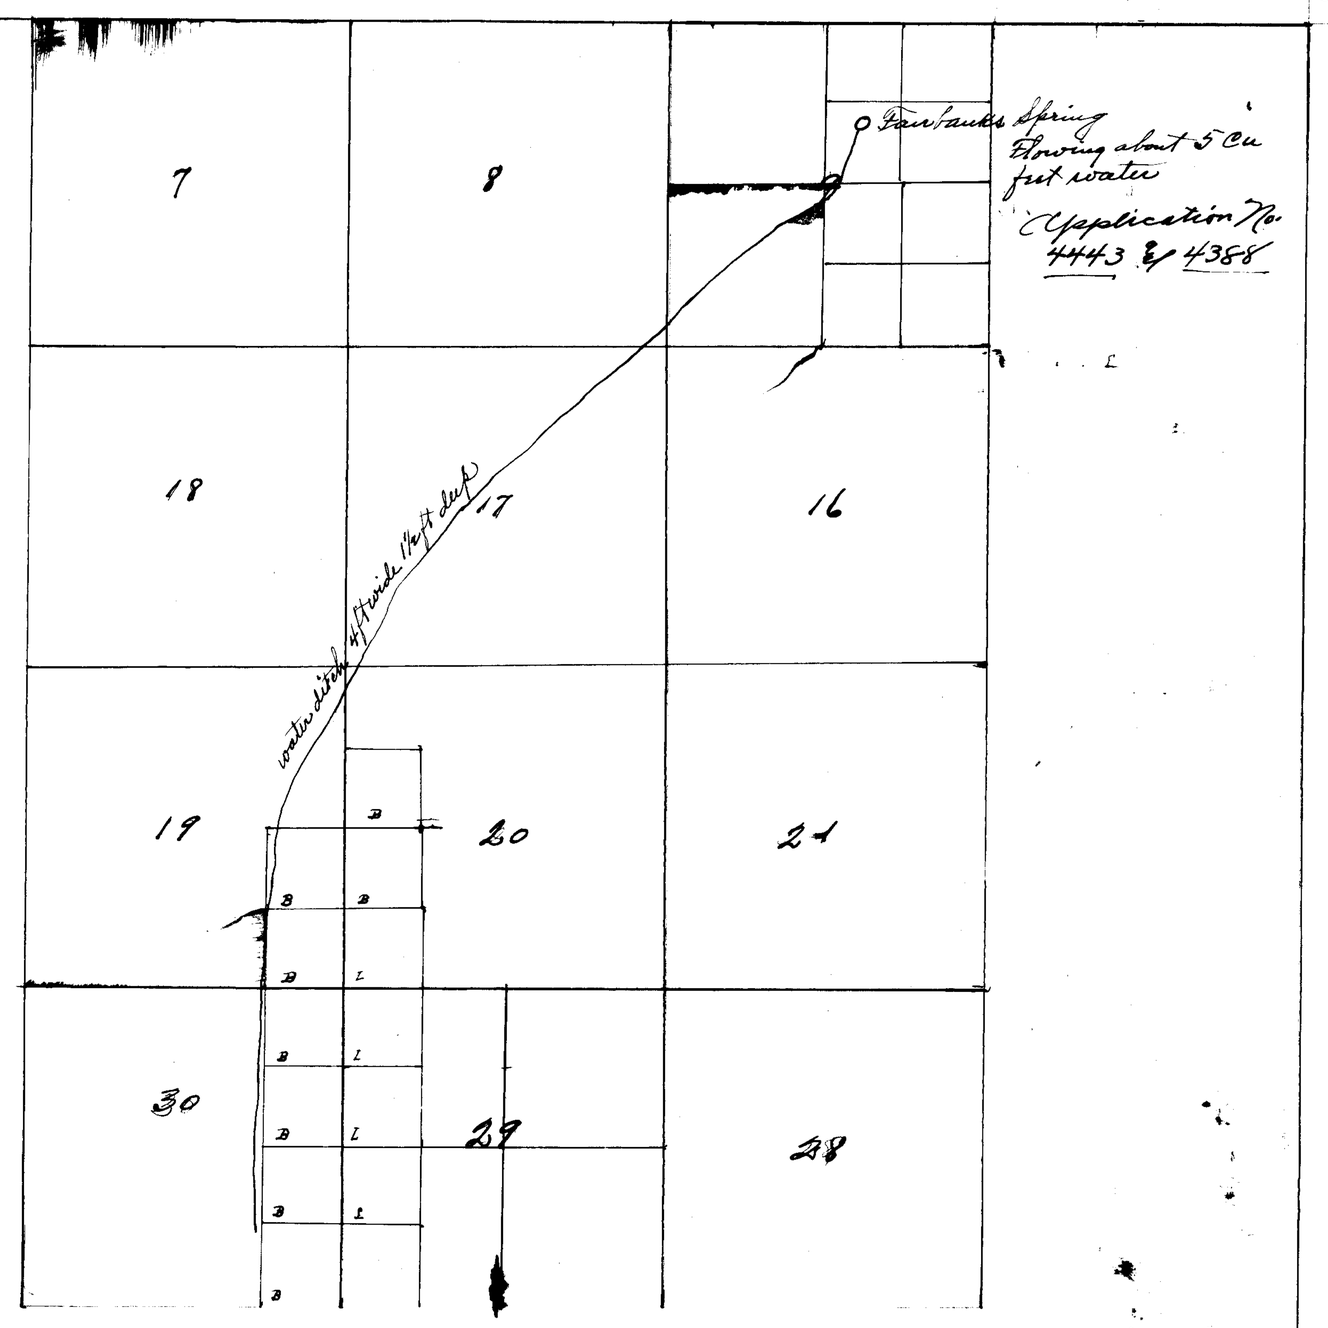

Frank L Lathrop
Ash Meadows
Nev

Fairbanks Spring.

State of Nevada } ss
County of Nye }

I Frank L Lathrop being first duly sworn. depose and say that the above map is a true and fairly accurately drawn plat of the ditch now made for the purpose of irrigating lands marked B and L said ditch being about 4 ft wide and one and one half feet deep said map was made by the owner of said water and is being used or to be used for irrigating lands marked B and L

Frank L. Lathrop

Subscribed and sworn to before me this 19th day of July 1918
Cov Thomas
Notary Public in and for Nye County Nevada

4443-4388