PLAT
OF
MUIR'S PIPE LINE
TO
MILL

Carl Muir, Claimant
Hamilton, Nev.
Scale:
100 ft. = 1 in.

Pipe Line Traverse

Dam -- to -- Pt. 1	S. 73°25' W.	238.0	FEET
Pt. 1 -- " -- " 2	N. 74°40' W.	183.8	"
" 2 -- " -- " 3	S. 38°55' W.	66.0	"
" 3 -- " Sec. Line	S. 10°55' W.	211.3	"
" 3 -- " Bbl. (A)	S. 10°55' W.	297.4	"
" 4 -- " -- Pt. 5	S. 87°31' W.	373.4	"
" 5 -- " -- Tank	S. 36°13' W.	77.3	"
" 5 -- " Jig	S. 36°13' W.	213.4	"

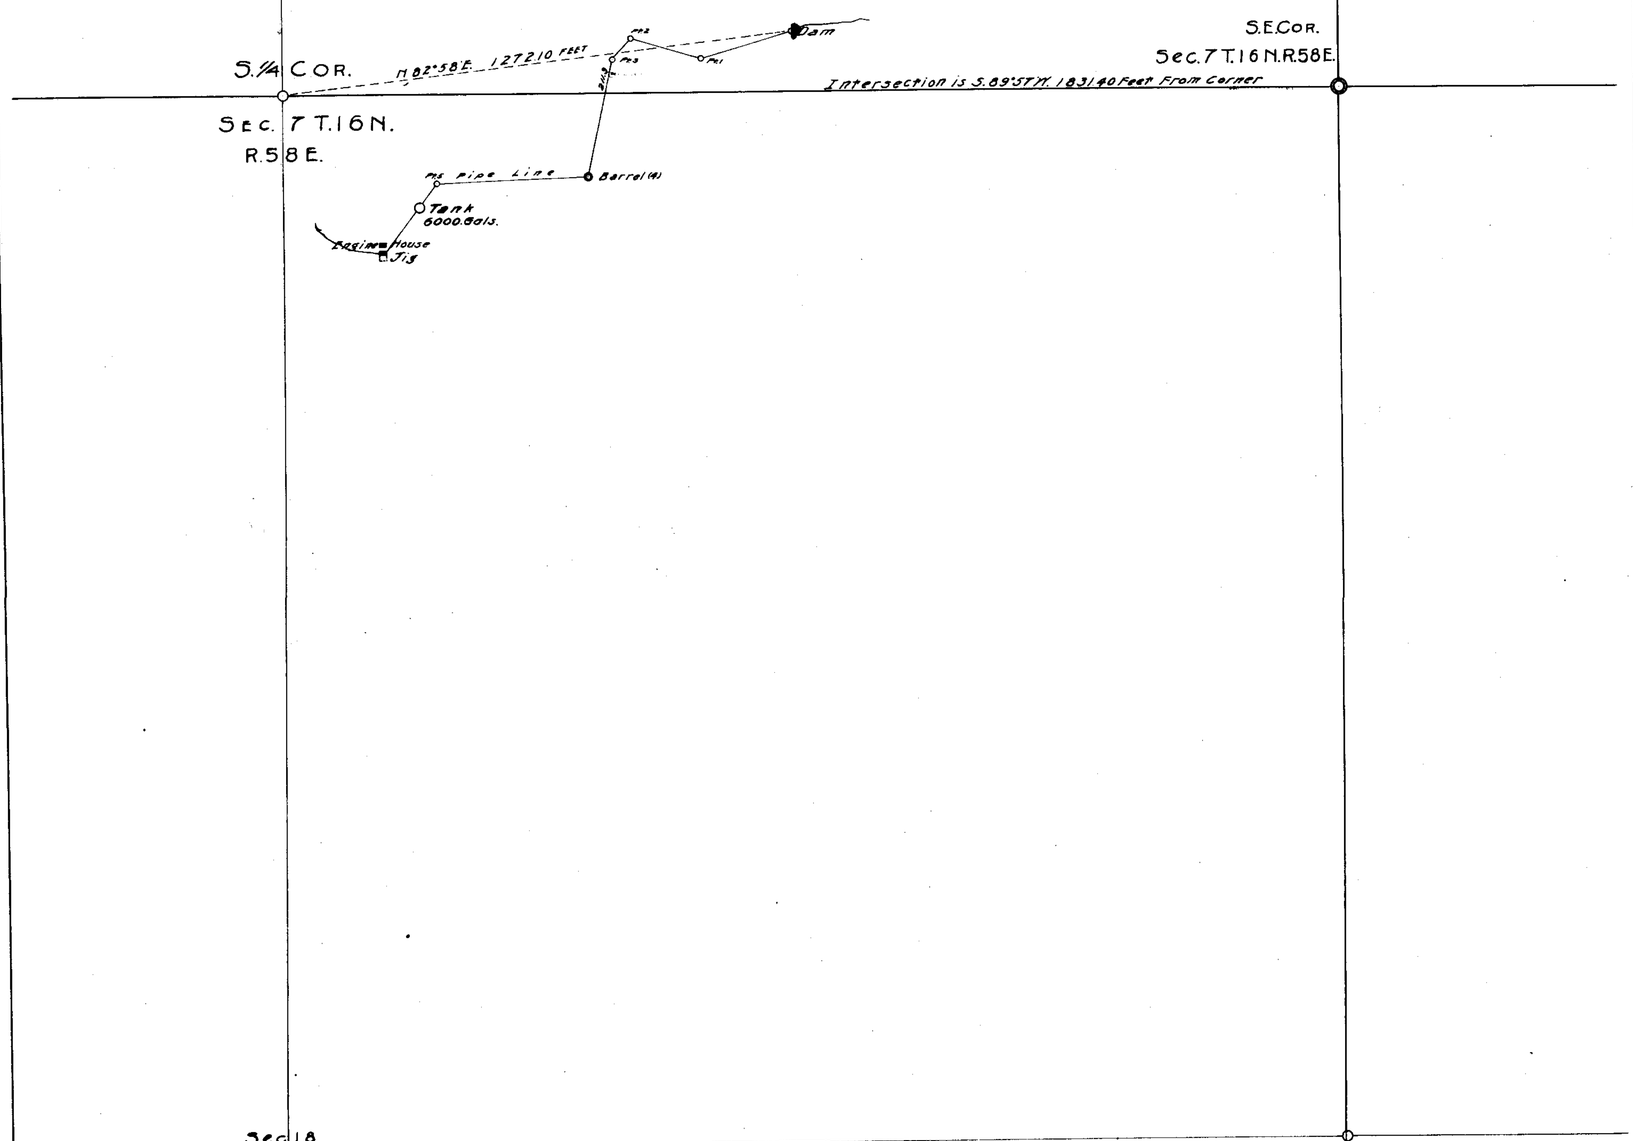

State of Nevada,
County of White Pine } ss.

I, J. M. Nyce of Hamilton County of White Pine, State of Nevada, hereby certify that the above map is a true and accurate plat of the Carl F. Muir, Mill Pipe Line; application No. 4412, as taken from the field notes of a survey made by me on April 28th 1918 and at the instance of Carl F. Muir; that it represents the works described in Application No. 4412, together with the location of streams and ditches in the immediate vicinity.

J. M. Nyce
Surveyor.

Certificate No. 1030 May 21, 1924 for 0.02 c.f.s.

FILED
JUN 11 1918
STATE ENGINEER

4412

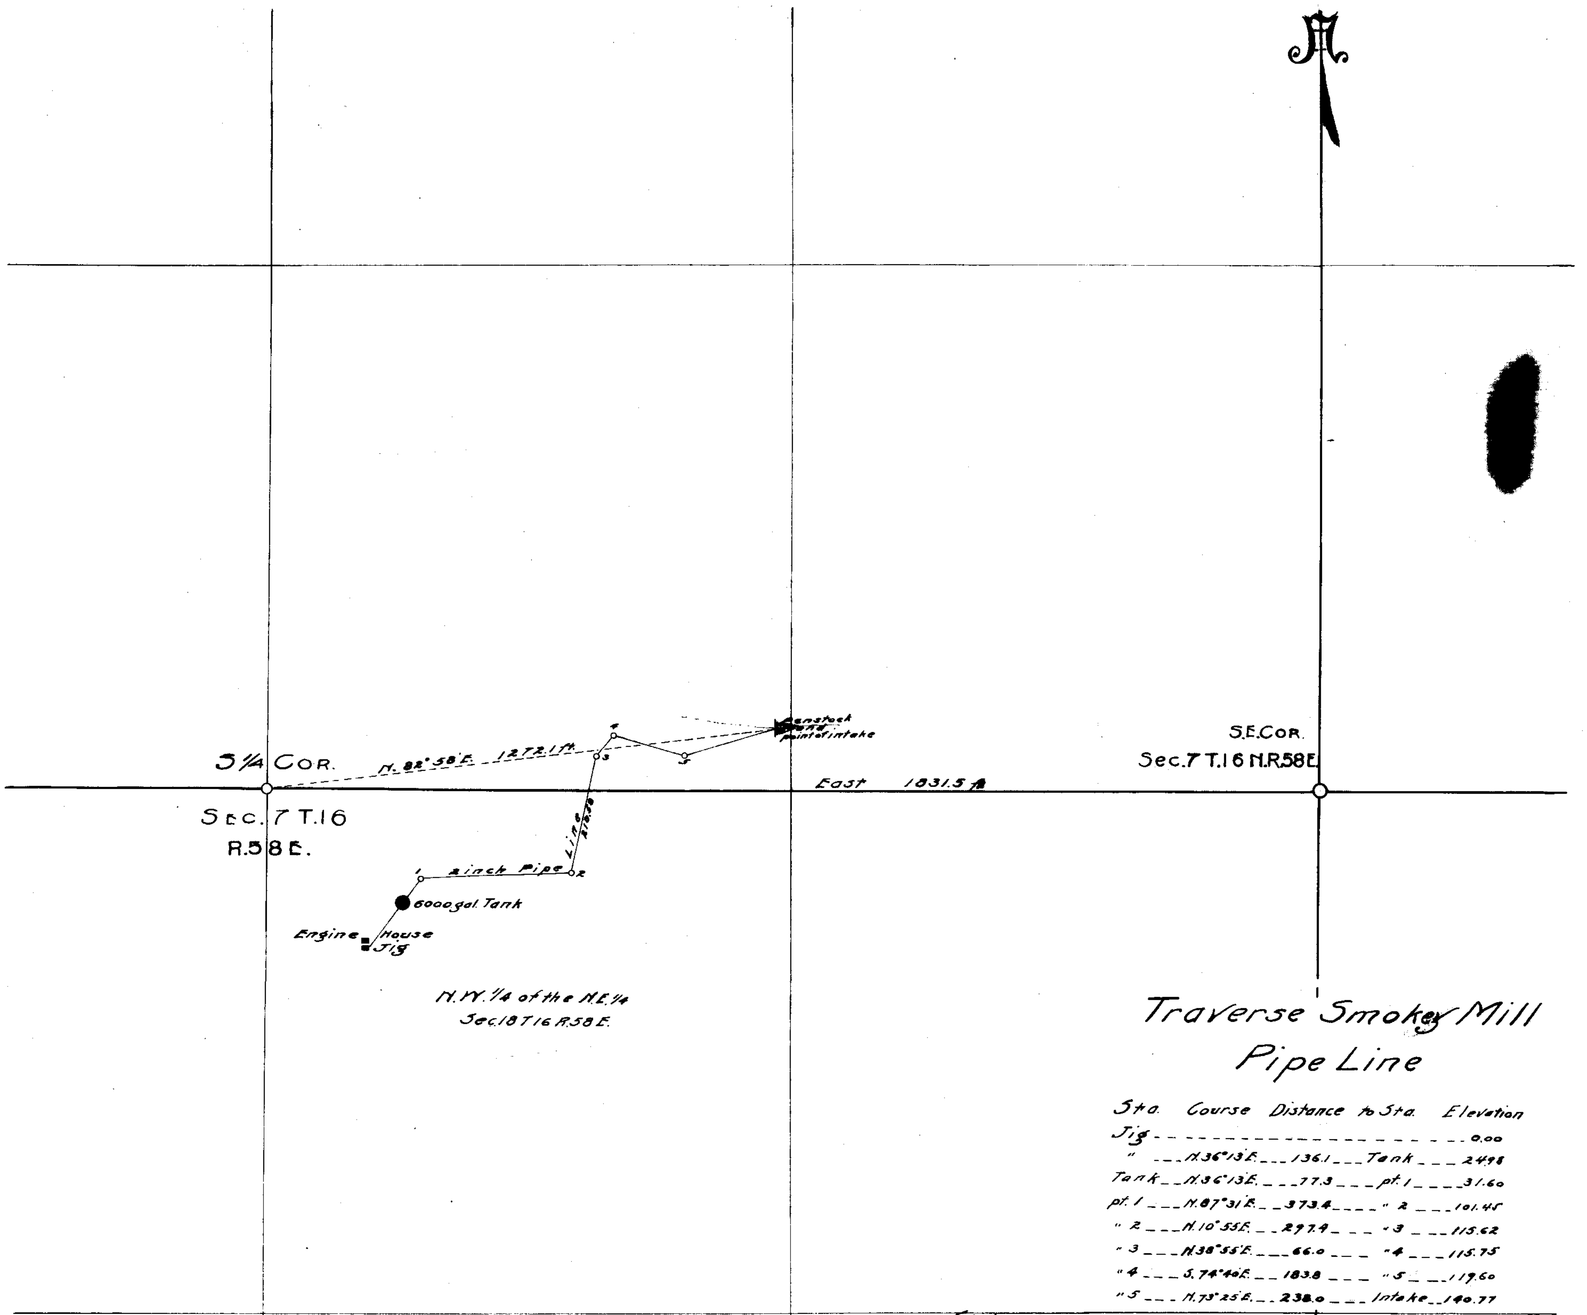

Traverse Smokey Mill Pipe Line

Sta.	Course	Distance	to Sta.	Elevation
Jig				0.00
"	N. 36° 13' E.	136.1	Tank	2498
Tank	N. 36° 13' E.	77.3	pt. 1	31.60
pt. 1	N. 87° 31' E.	373.4	" 2	101.45
" 2	N. 10° 55' E.	297.9	" 3	115.62
" 3	N. 38° 55' E.	66.0	" 4	115.75
" 4	S. 74° 40' E.	183.8	" 5	119.60
" 5	N. 73° 25' E.	238.0	Intake	140.77

State of Nevada
County of White Pine } ss.

I, J.W. Ryce, being first duly sworn, depose and say that the above map is a true and accurate plat of the Smokey Pipeline and Muir works, as taken from the field notes of a survey made by me completed on the 28th day of April, 1918; that such survey was made at the instance of Carl F. Muir; that the map represents the works described in Application No. 4412, together with the location of streams in the immediate vicinity.

J.W. Ryce Surveyor

Subscribed and sworn to before me this the 17 day of June 1919.

John Biggane
Notary Public in and for
White Pine Co. Nevada.

1030, Bk. 5 May 21, 1924 Fee 0.02 a.f.s. for filing purposes

CARL F. MUIR'
Application No. 4412
PLAT OF MUIR SPRING
Showing Pipe Line with
Section Line Intersections,
Traverse and Elevations
of same
White Pine Co. Nevada
Scale: 200 ft. - 1 in.

A.P. 12