section	division	Twp	Range			
3	NW¼NE¼	13 N	58 E			

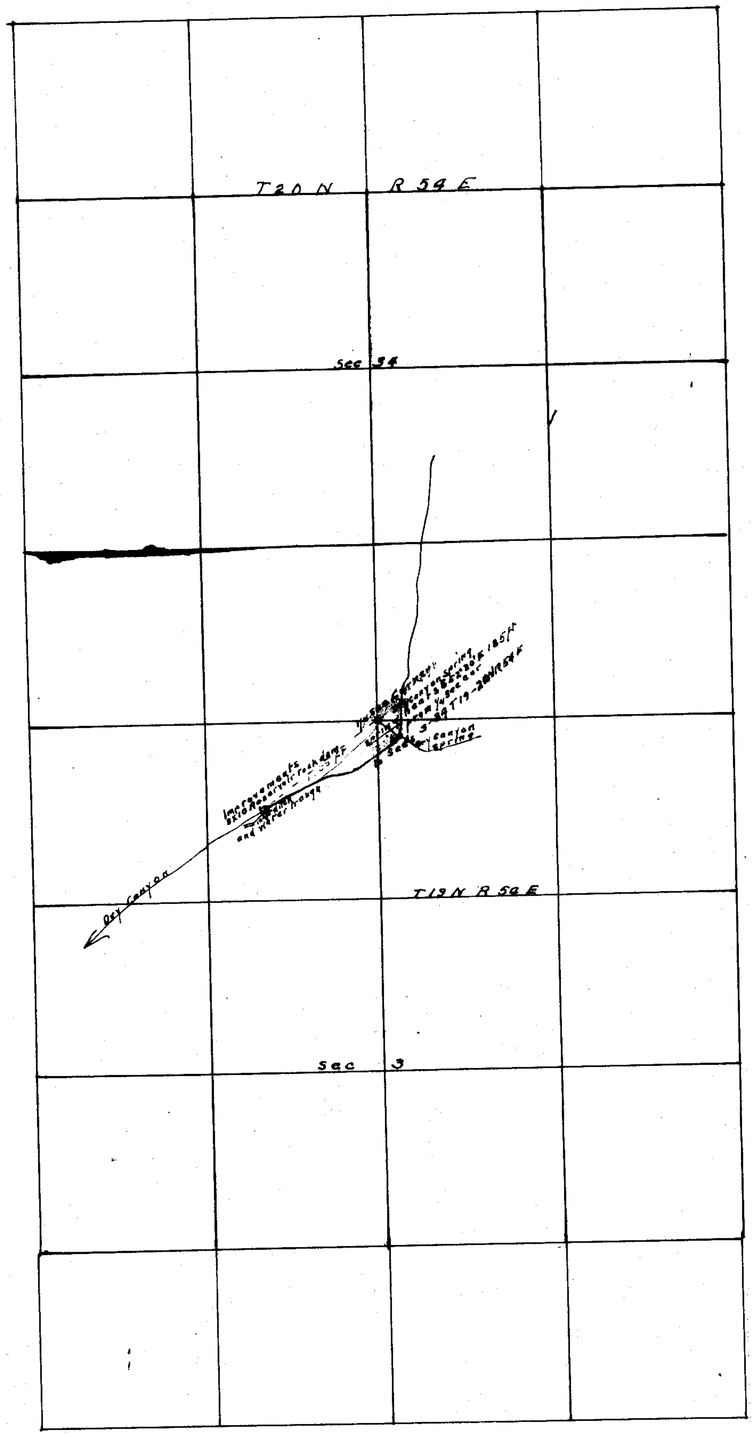

MAP OF APPROPRIATION
OF WATER FOR STOCK
BY JAMES HUNTER
EUREKA COUNTY NEVADA

STATE OF NEVADA }
COUNTY OF EUREKA } SS

I Clarrence Johnson, being first duly sworn depose and say that the above map is a true and accurate plat of the lands and spring appropriated by James Hunter as taken from the field notes of a survey made by me completed on the 17th day of April 1926. That the map and survey were made at the instance of James Hunter owner of said spring and that it truly represents the location thereof.

Clarrence Johnson
Surveyor

Subscribed and sworn to before me this 17 day of April 1926

Ralph E. Esther
Notary Public in and for
Eureka County, Nevada

FILED
Mar 7, 1927
STATE ENGINEER'S OFFICE

Certificate No. 1356 Issued 11-13-28

4417