Section	Subdivision	Township	Range	Area Cultivated	Desc. Cultivated	
Unsurveyed		18 North	58 East	1 1/2 acre	Garden	
				1/2 "	Alfalfa	
				5	Grain	

MAP OF APPROPRIATION OF WATER FROM CONSOLIDATED SPRING, BY FRANK McBRIDE, IN EUREKA EUREKA COUNTY, NEVADA.

STATE OF NEVADA }
COUNTY OF EUREKA } SS

I, Clarence Johnson being first duly sworn, depose and say, that the above map is a true and accurate plat of the ditches land and spring, creek etc. used for irrigation by Frank McBride last taken from the field notes of a survey made by me and completed on the 15th day of June 1920.
That the map and survey was made at the instance of Frank McBride owner of said land and it truly represents the irrigated land of said Frank McBride

Clarence Johnson
Surveyor

Subscribed and sworn to before me this 29 day of June 1920
[illegible], County Clerk.
Notary Public in and for Eureka County Nevada

Scale 600 Ft = 1. in

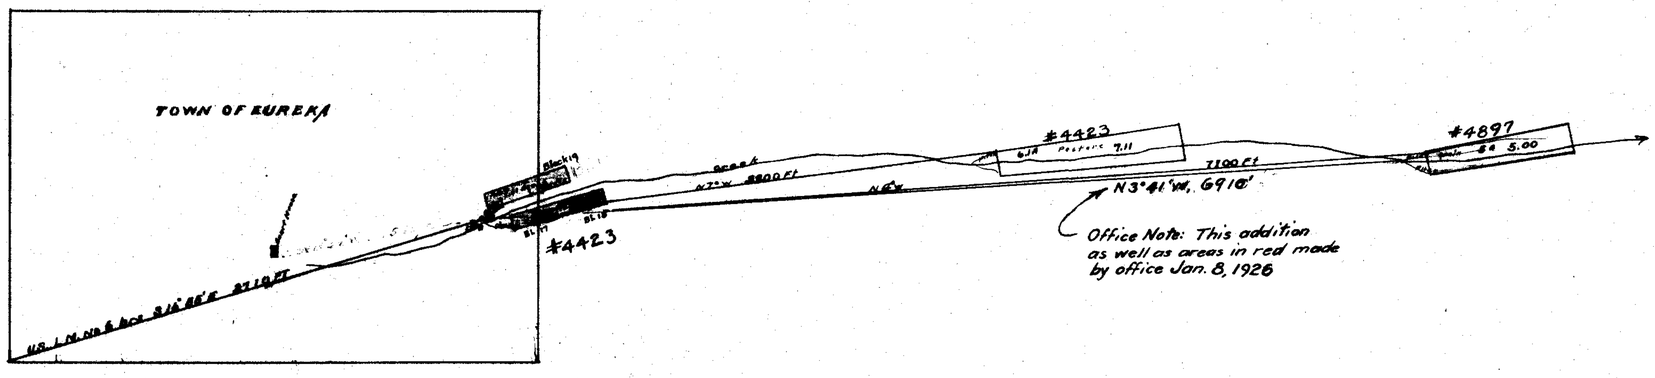

Under #4423 Certificate No. 1164, Bk. 5 Jan. 8, 1926 for 0.1036 irrig.

Under #4897 Certificate No. 1165, Bk. 5 Jan. 8, 1926 for 0.05 irrig.

FILED
7-5-20
STATE ENGINEER'S OFFICE

Acknowledged
7/5/20

Place in file under (4423) - 4